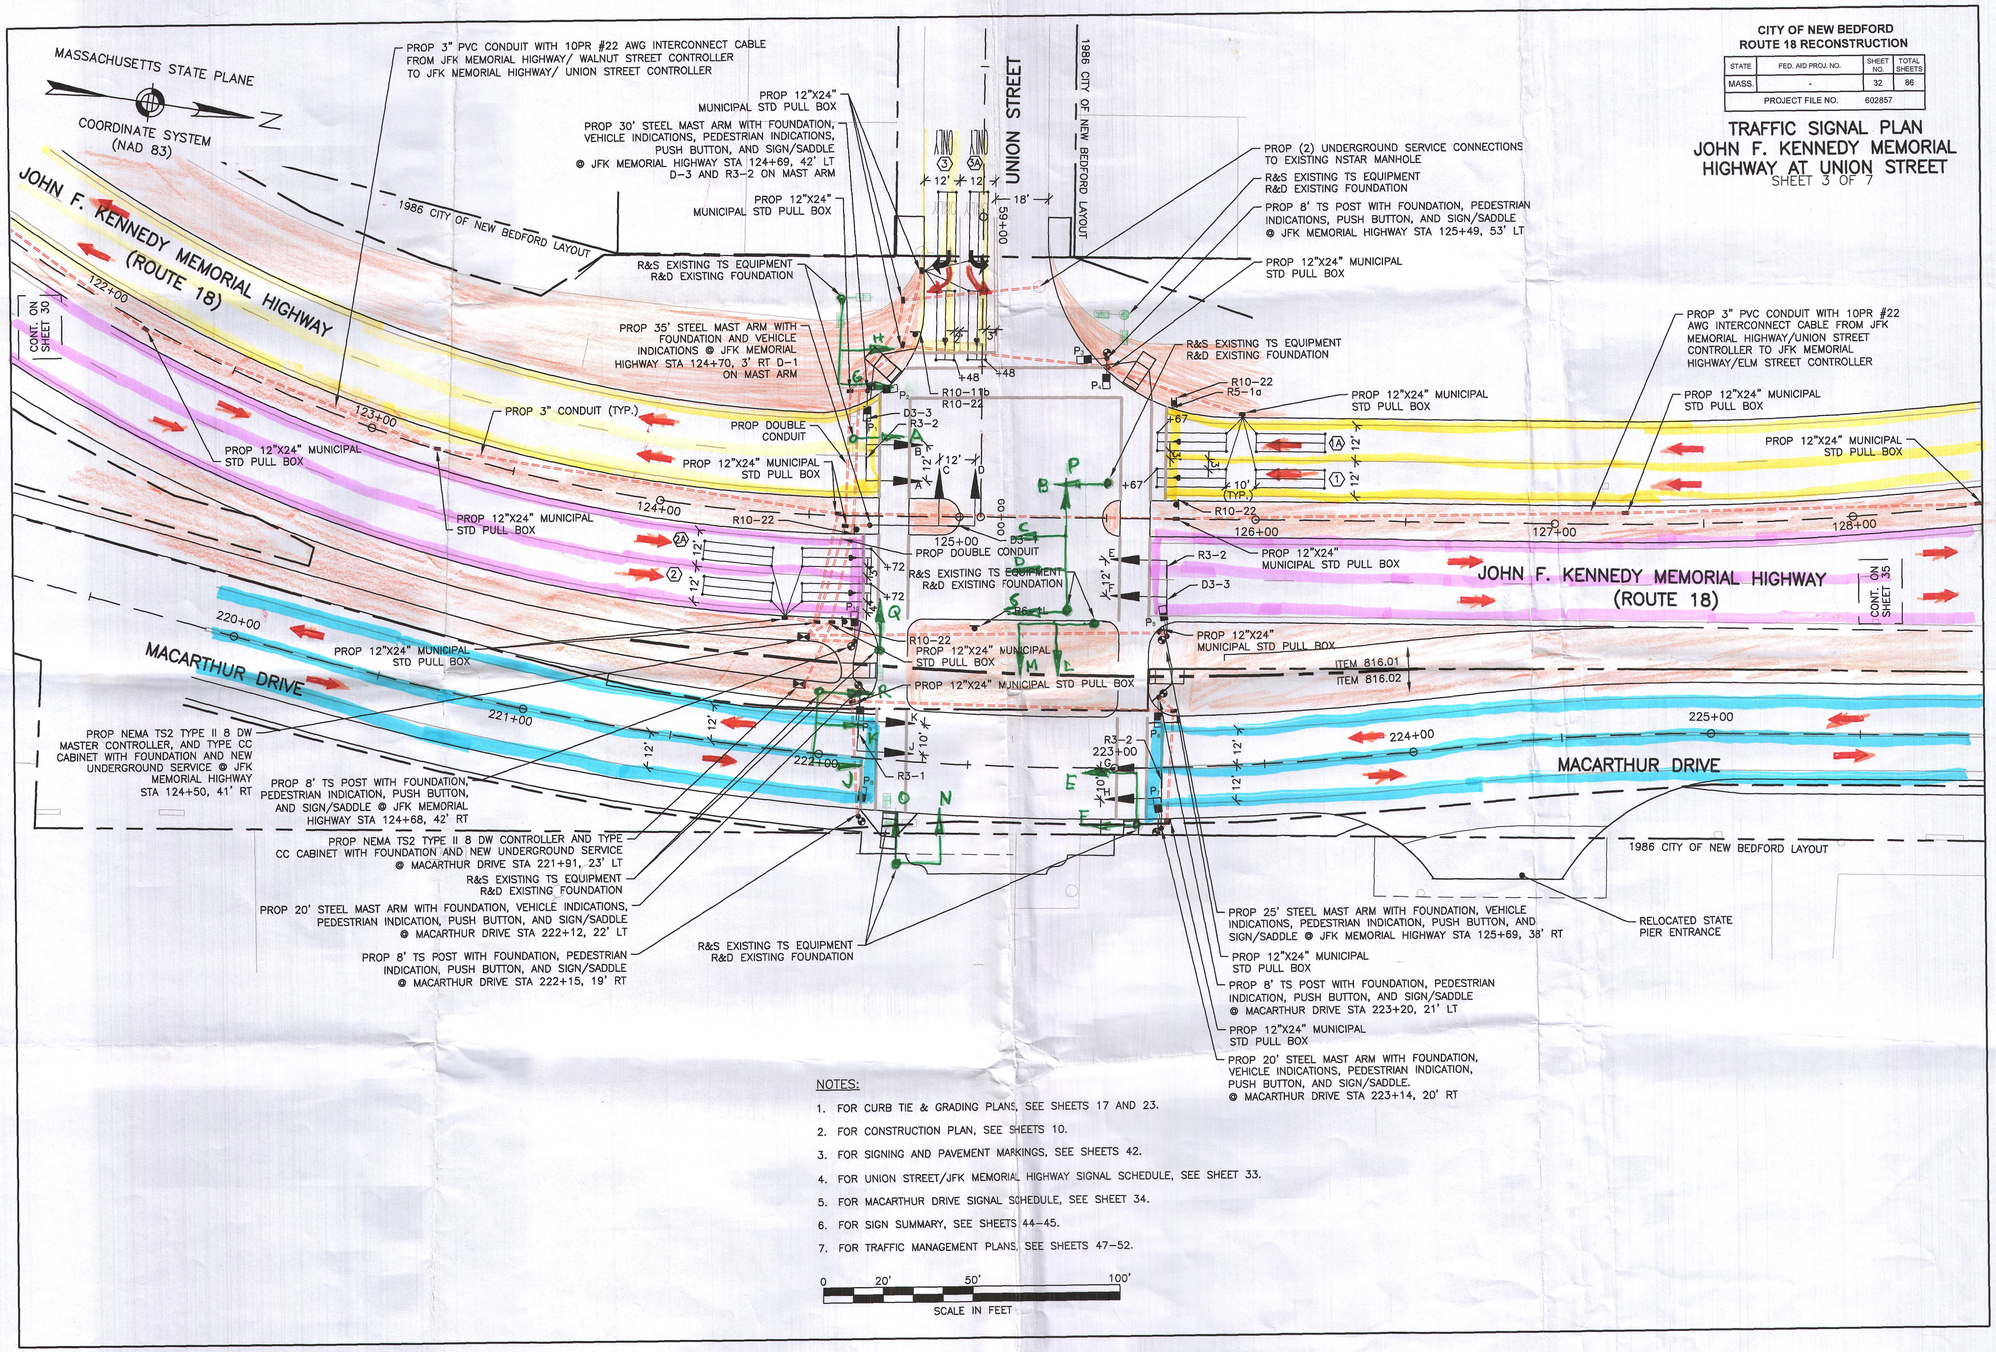

CITY OF NEW BEDFORD
ROUTE 18 RECONSTRUCTION

STATE	FED. AID PROJ. NO.	SHEET NO.	TOTAL SHEETS
MASS.	-	32	86
PROJECT FILE NO.	602857		

TRAFFIC SIGNAL PLAN
JOHN F. KENNEDY MEMORIAL HIGHWAY AT UNION STREET
SHEET 3 OF 7

NOTES:

1. FOR CURB TIE & GRADING PLANS, SEE SHEETS 17 AND 23.
2. FOR CONSTRUCTION PLAN, SEE SHEETS 10.
3. FOR SIGNING AND PAVEMENT MARKINGS, SEE SHEETS 42.
4. FOR UNION STREET/JFK MEMORIAL HIGHWAY SIGNAL SCHEDULE, SEE SHEET 33.
5. FOR MACARTHUR DRIVE SIGNAL SCHEDULE, SEE SHEET 34.
6. FOR SIGN SUMMARY, SEE SHEETS 44-45.
7. FOR TRAFFIC MANAGEMENT PLANS, SEE SHEETS 47-52.