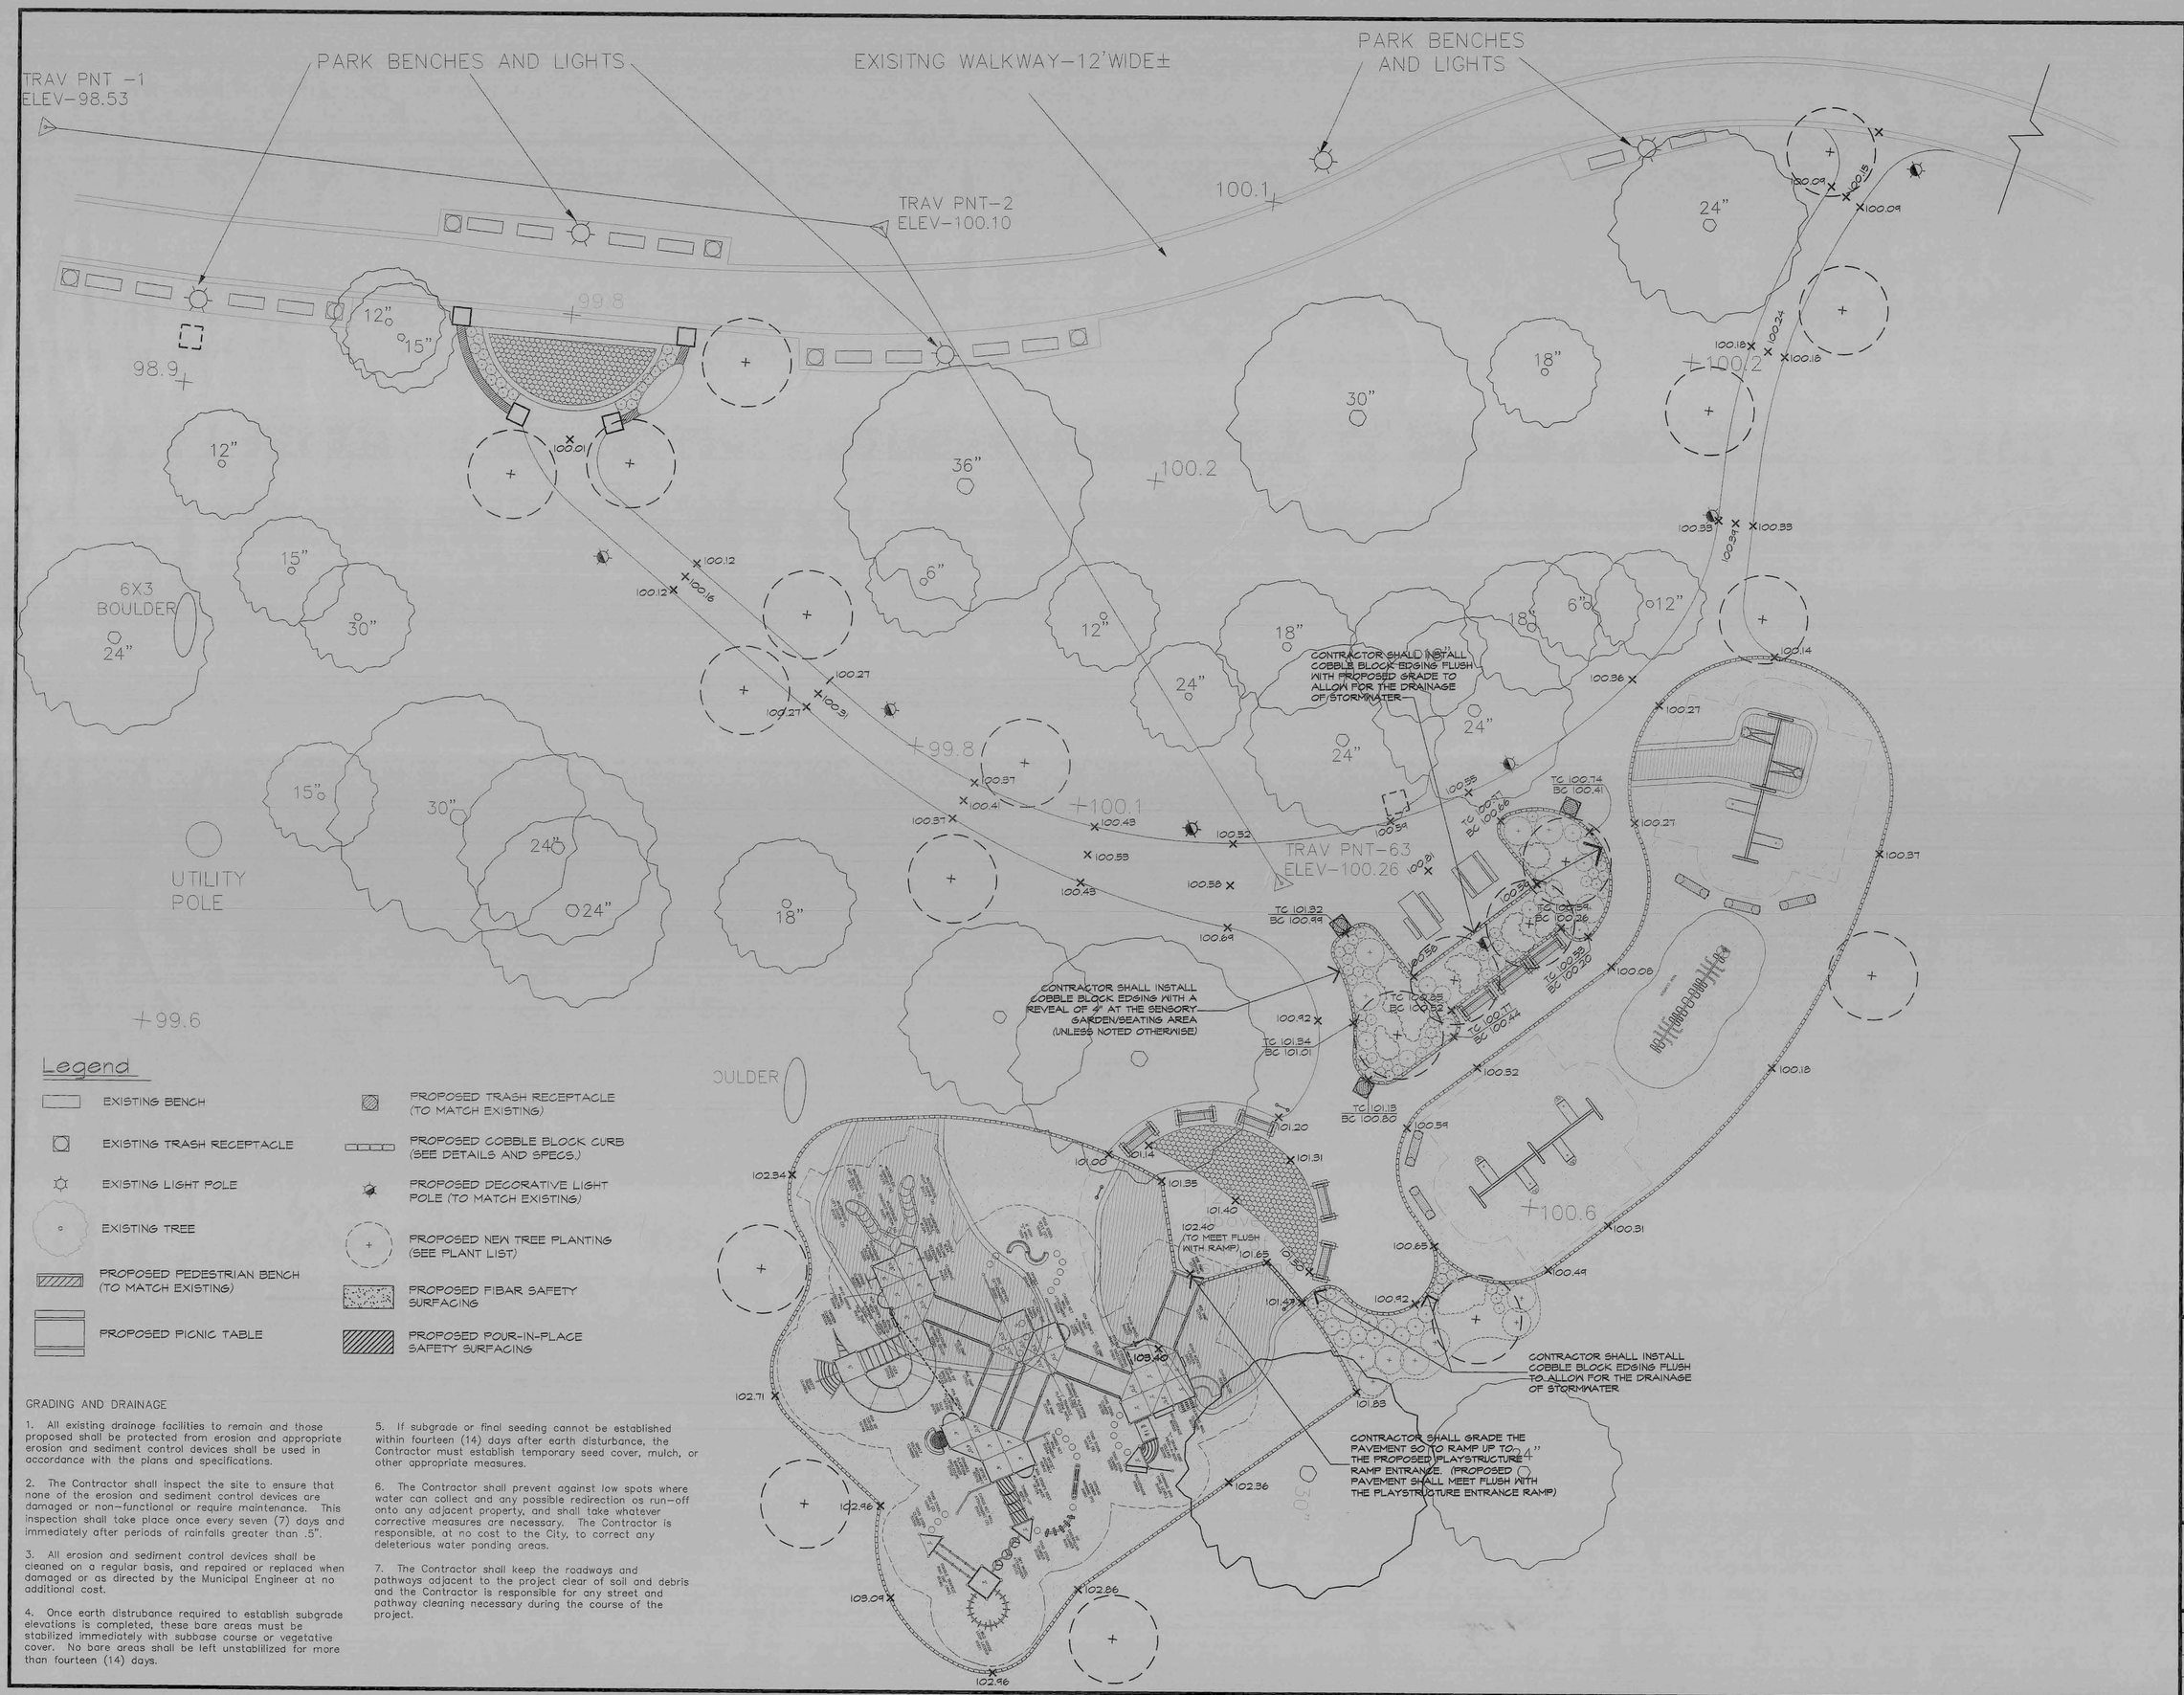


GRADING AND DRAINAGE

1. All existing drainage facilities to remain and those proposed shall be protected from erosion and appropriate erosion and sediment control devices shall be used in accordance with the plans and specifications.

2. The Contractor shall inspect the site to ensure that none of the erosion and sediment control devices are damaged or non-functional or require maintenance. This inspection shall take place once every seven (7) days and immediately after periods of rainfalls greater than .5".

3. All erosion and sediment control devices shall be cleaned on a regular basis, and repaired or replaced when damaged or as directed by the Municipal Engineer at no additional cost.

4. Once earth distrubance required to establish subgrade elevations is completed, these bare areas must be stabilized immediately with subbase course or vegetative cover. No bare areas shall be left unstabilized for more than fourteen (14) days.

5. If subgrade or final seeding cannot be established within fourteen (14) days after earth disturbance, the Contractor must establish temporary seed cover, mulch, or other appropriate measures.

6. The Contractor shall prevent against low spots where water can collect and any possible redirection os run-off onto any adjacent property, and shall take whatever corrective measures are necessary. The Contractor is responsible, at no cost to the City, to correct any deleterious water ponding areas.

7. The Contractor shall keep the roadways and pathways adjacent to the project clear of soil and debris and the Contractor is responsible for any street and pathway cleaning necessary during the course of the project.

CITY OF NEW BEDFORD

CITY OF NEW BEDFORD
BUTTONWOOD PARK PLAYGROUND

| No. | Date | Revision |
|---|---|---|

Dwg. title:
GRADING AND DRAINAGE PLAN

Proj. no: PROJECT_#
Scale: 1"=10'-0"
Drawn by: JDT/JHI
Chkd. by: XXX
Date: 9/1/06
Dwg. no. 6 of 12