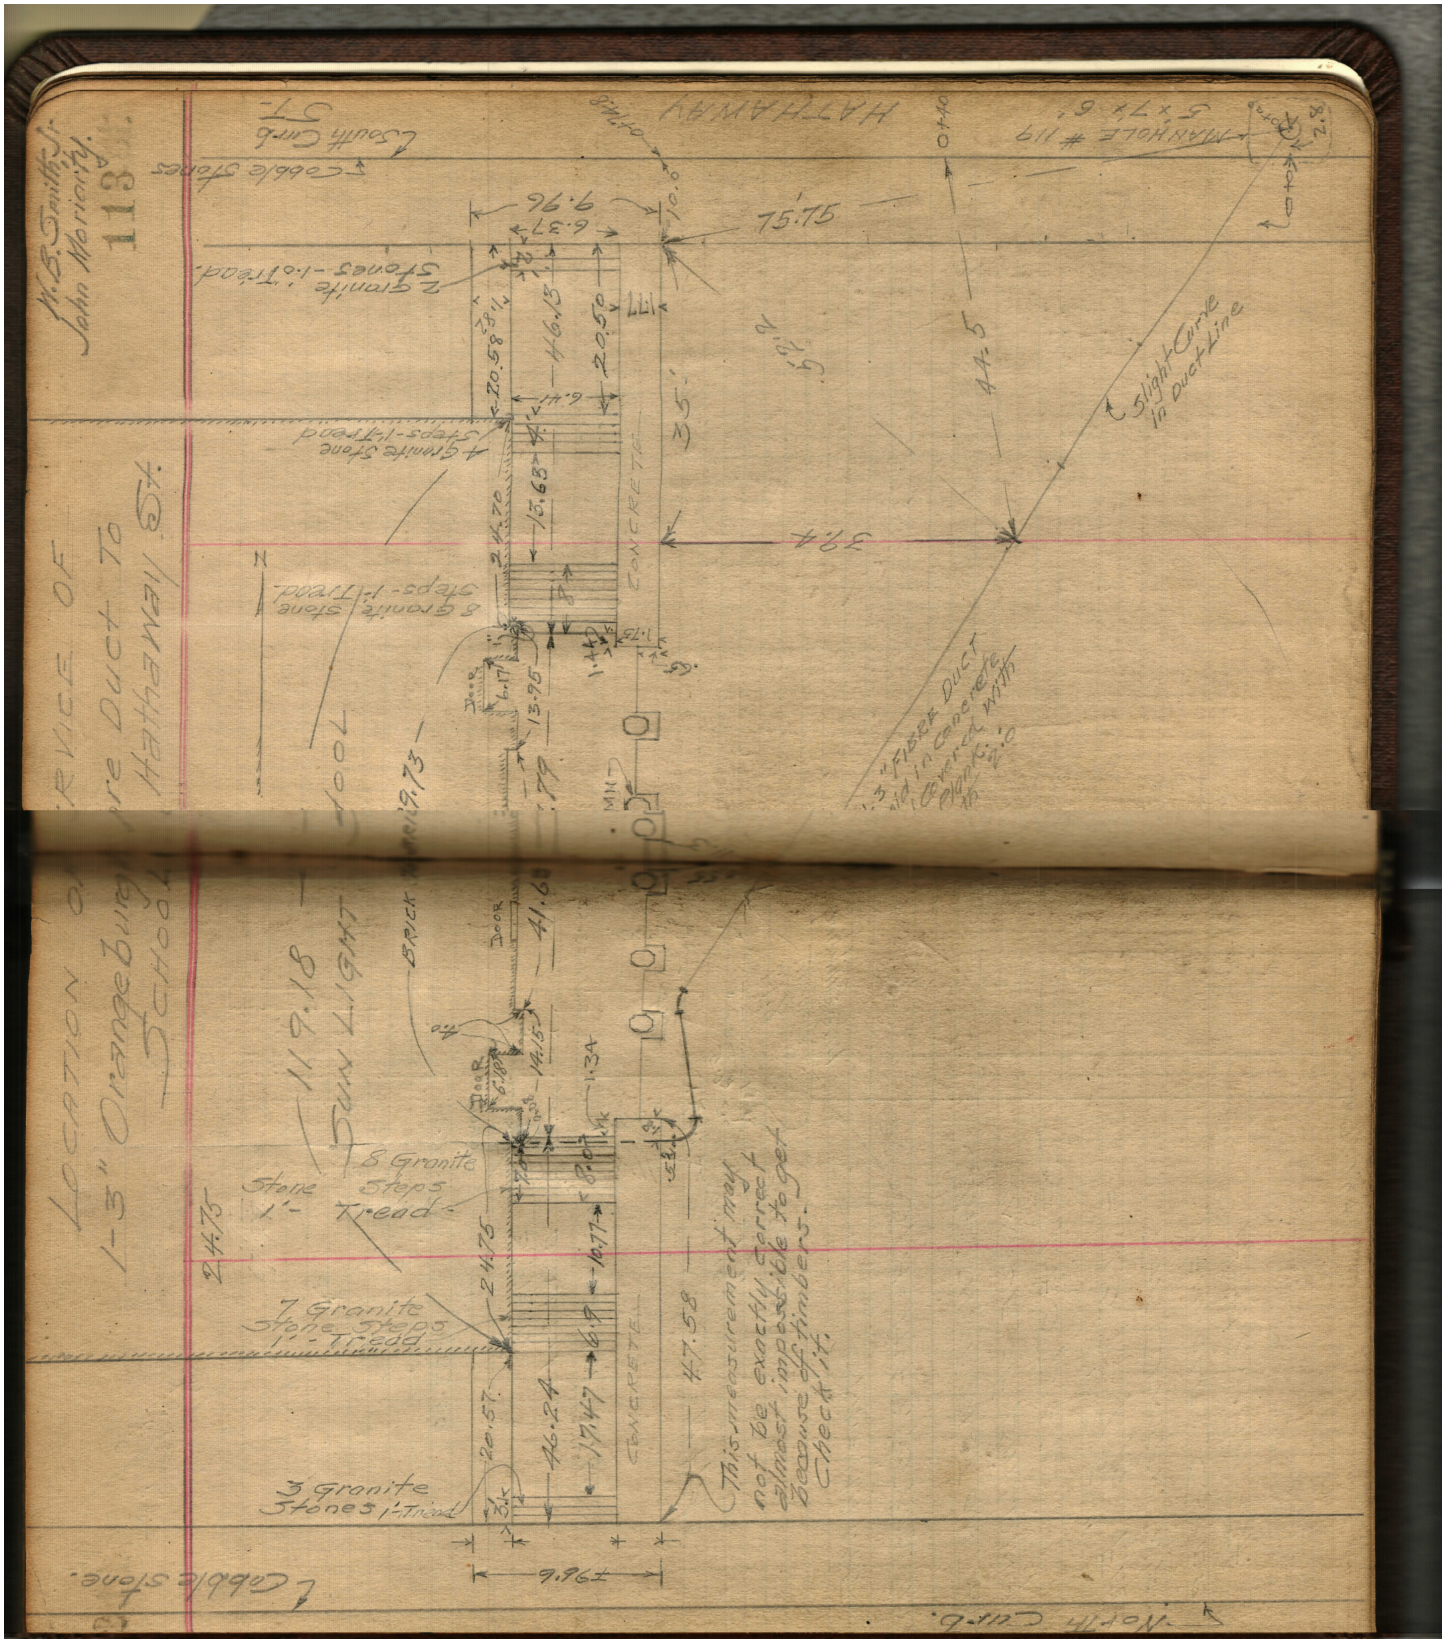
118
Location of Service of 1-3" Orange Burg Conduit Duct to Hathaway School
11-9-18
Sun Light
Hathaway St.
Granite Stone Steps-1'-Tread
Granite Stone Steps-1'-Tread
Granite Stone Steps-1'-Tread
Granite Stones-1'-Tread
Cobble Stones
South Curb
North Curb
Cobble Stone
Brick
Concrete
Door
Min
Slight Curve in Duct Line
3" Fiber Duct in Concrete Encased with 3" Concrete
This measurement may not be exactly correct almost impossible to get because of timbers. Check it.
Manhole #119
5'x7'x6'
75.75
44.5
37.4
35.1
9.96±
47.58
41.65
24.75
20.57
46.24
17.47
14.15
13.95
9.73
6.37
9.96
20.58
16.63
24.70
20.50
46.13
1.77
1.34
1.75
1.44
6.11
6.17
2.8