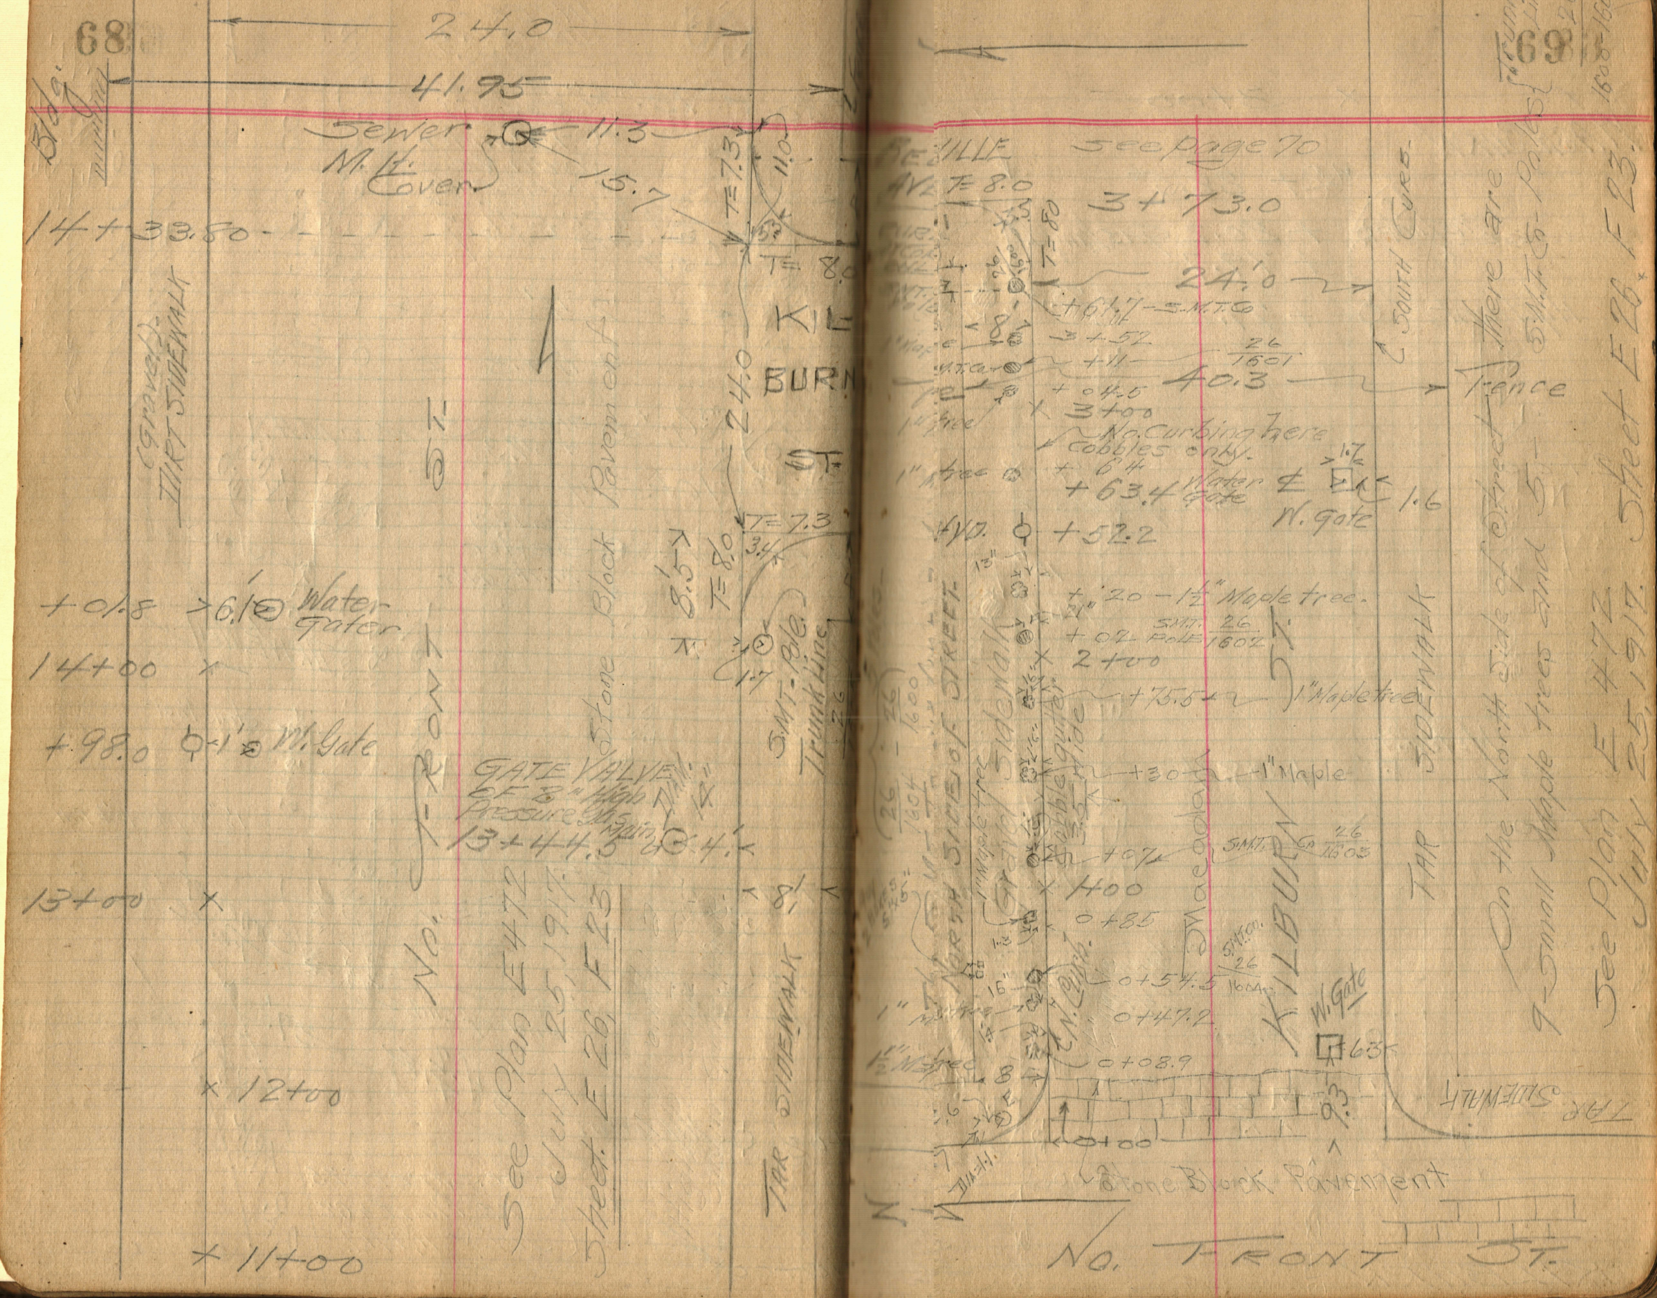

24.0
41.95
Bldg. line
Sewer M.H. Cover
11.3
15.7
14+33.50
(gravel) DIRT SIDEWALK
+01.8
6.1 Water Gate
14+00
+98.0
1 W. Gate
13+00
12+00
11+00
No. FRONT ST.
GATE VALVE OF 8" High Pressure Main
13+44.5
See Plan E472
July 25, 1917.
Sheet E26, F23
Stone Block Pavement
TAR SIDEWALK
T=7.3
T=8.0
KIL BURN ST.
SMT-Pole Trunk line
See page 70
3+73.0
24.0
40.3
South Curb
Fence
No Curbing here Cobbles only.
+63.4 Water Gate
W. Gate
1.6
+52.2
+20 1½" Maple tree.
2+00
1" Maple tree
1" Maple
Gravel Sidewalk
Cobble gutter
NORTH SIDE OF STREET
Macadam
KILBURN ST.
W. Gate
1+00
0+85
0+54.5
0+47.2
0+08.9
TAR SIDEWALK
Stone Block Pavement
No. FRONT ST.
On the North Side of Street there are 9-Small Maple trees and 5- S.M.T.&- Poles
See Plan E 472.
July 25, 1917.
Sheet E26, F23.
Trunk line
26
1608-1604