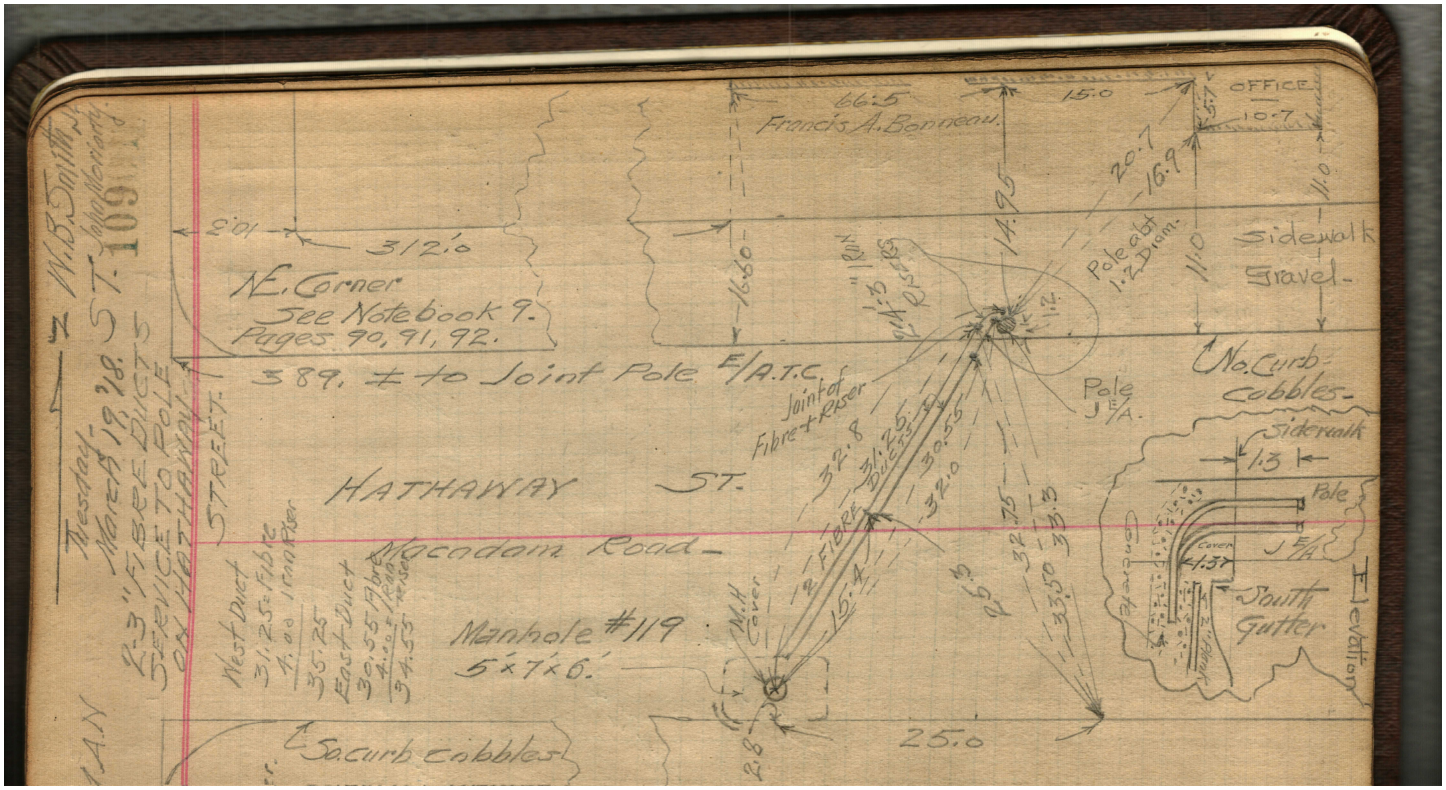
N
W.B. Smith
Westfield - March 19, 28
2-3" Fibre Ducts
Service to Pole
on Hathaway St.
109
ST.
Francis A. Bonneau.
66.5
15.0
OFFICE
10.7
20.7
16.9
11.0
Sidewalk
Gravel
Pole Eight
1.2 Diam.
312.0
N.E. Corner
See Notebook 9.
Pages 90, 91, 92.
389. ± to Joint Pole E/A.T.C.
Joint of
Fibre & Riser
Pole
J E/A.
No. Curb
Cobbles
HATHAWAY
ST.
Macadam Road
Manhole #119
5'x7'x6'
M.H. Cover
West Duct
31.25 Fibre
4.00 Riser
35.25
East Duct
30.55 Fibre
4.00 Riser
34.55
32.8
31.25
30.55
32.0
32.75
33.50
33.15
16.4
25.0
28
Sidewalk
1.3
Pole
Concrete
Cover
1.57
J E/A
South
Gutter
Elevation
No. Curb cobbles