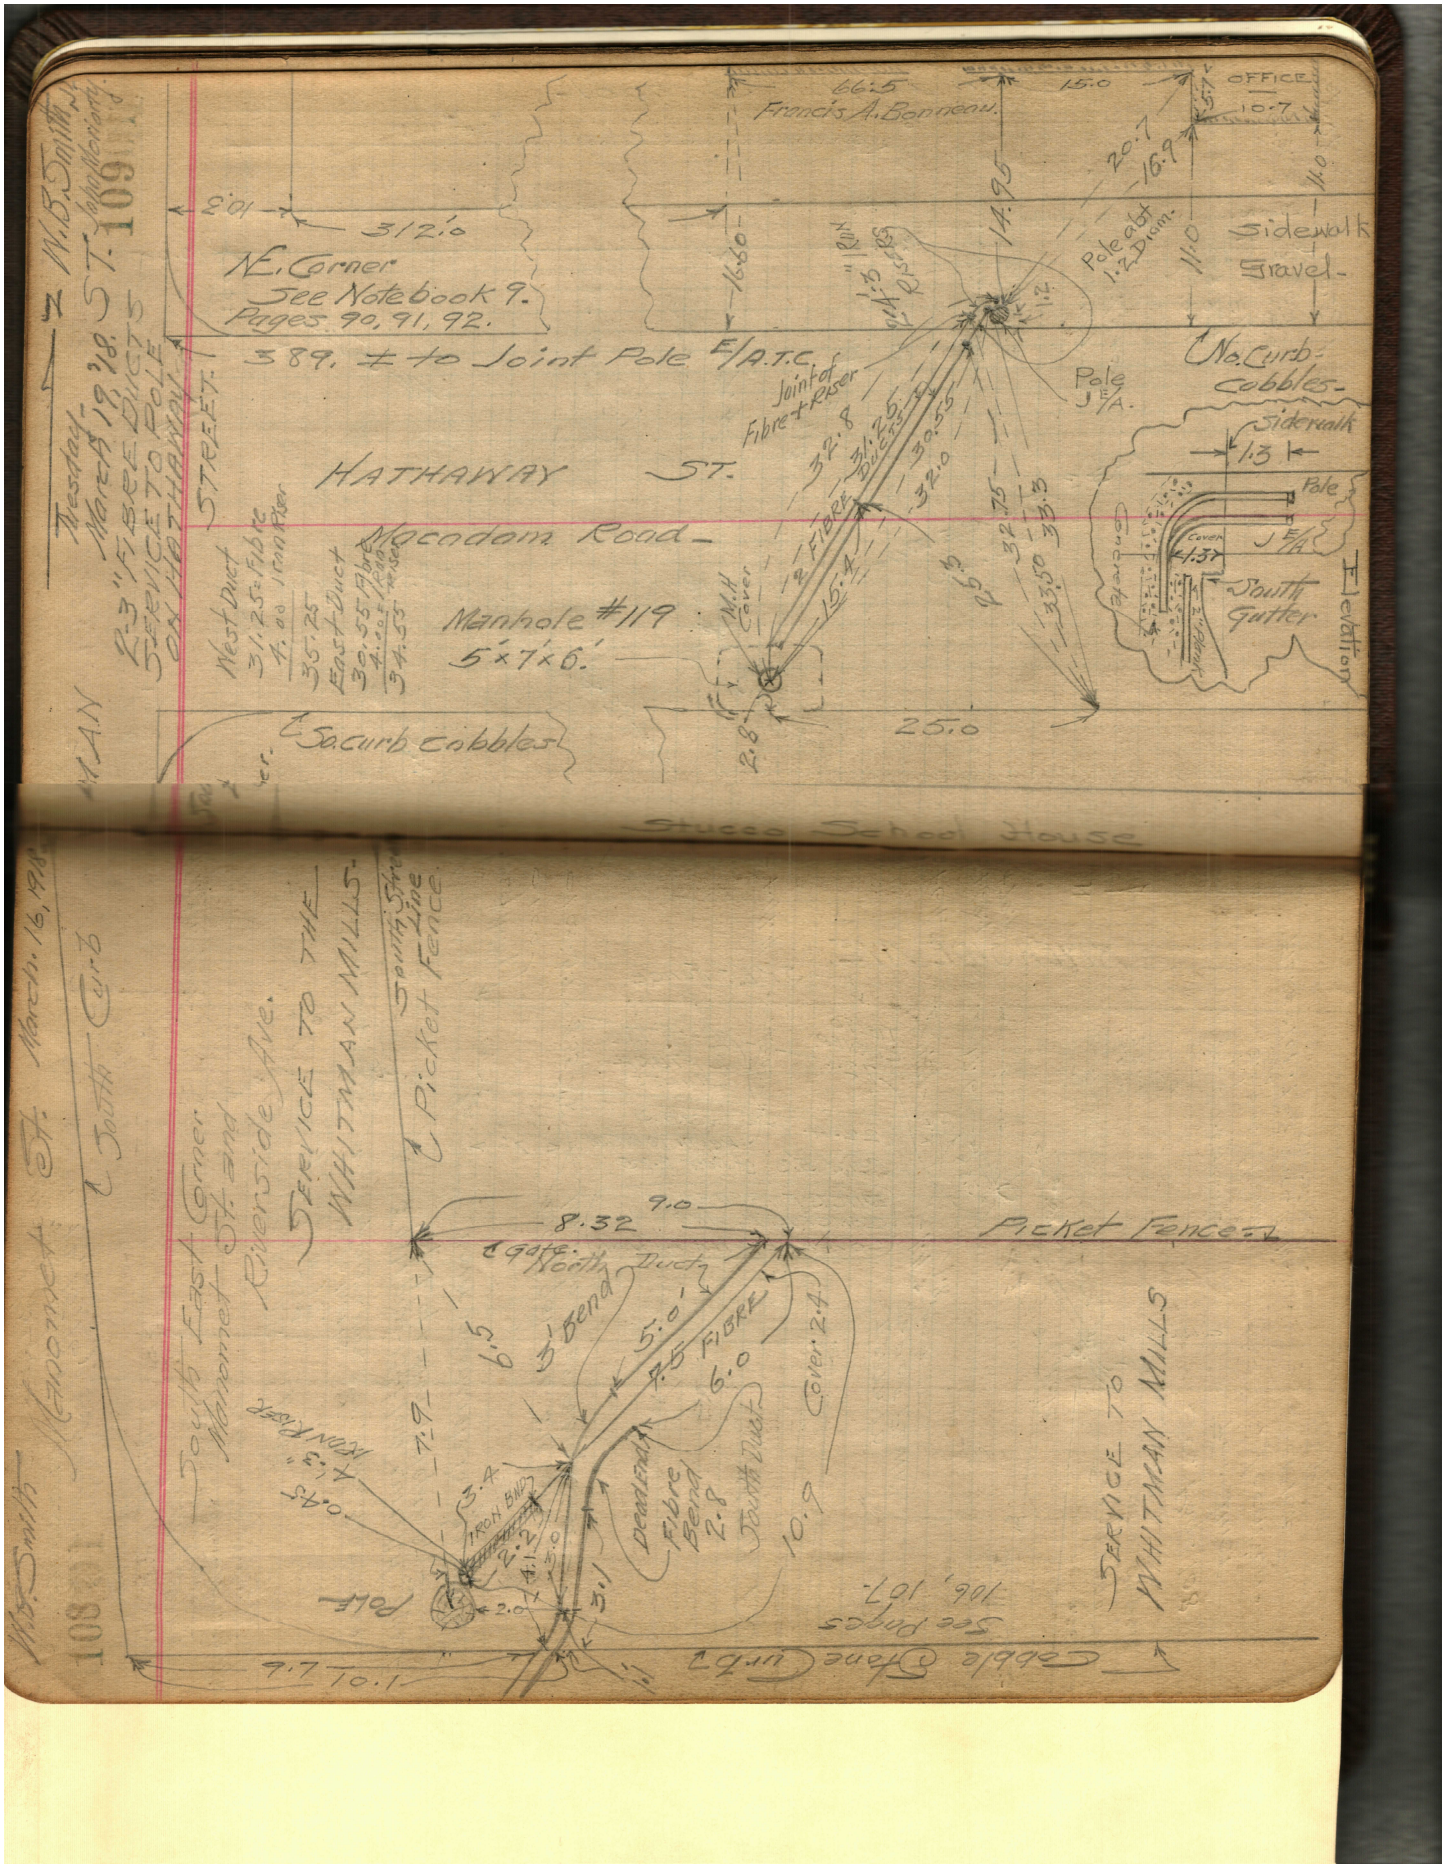
Tuesday, March 19, 18
23" Fibre Service Ducts to Pole on Hathaway St.
Hathaway St.
Macadam Road
Manhole #119
5'x7'x6'
West Duct
31.25 Fibre
4.00 Iron Riser
35.25
East Duct
30.55 Fibre
4.00 Iron Riser
34.55
N.E. Corner
See Notebook 9.
Pages 90, 91, 92.
389. ± to Joint Pole E/A.T.C.
Joint of Fibre & Riser
Pole J E/A.
Francis A. Bonneau.
OFFICE
10.7
Sidewalk
Gravel
No. Curb: Cobbles
Sidewalk
1.3
Pole
J E/A
South Gutter
Elevation
No. curb cobbles
Stucco School House
Picket Fence
Gate
South Duct
3 bend
FIBRE
Cover 2.4
Dead end Fibre Bend
South Duct
Iron Riser
Iron Box
Pole
Cable & Phone Urb's
See Pages 106, 107
Service to Whitman Mills
South East Corner Monument St. and Riverside Ave.
South Curb
Service to the Whitman Mills.
South Side Line
Picket Fence
March 16, 18