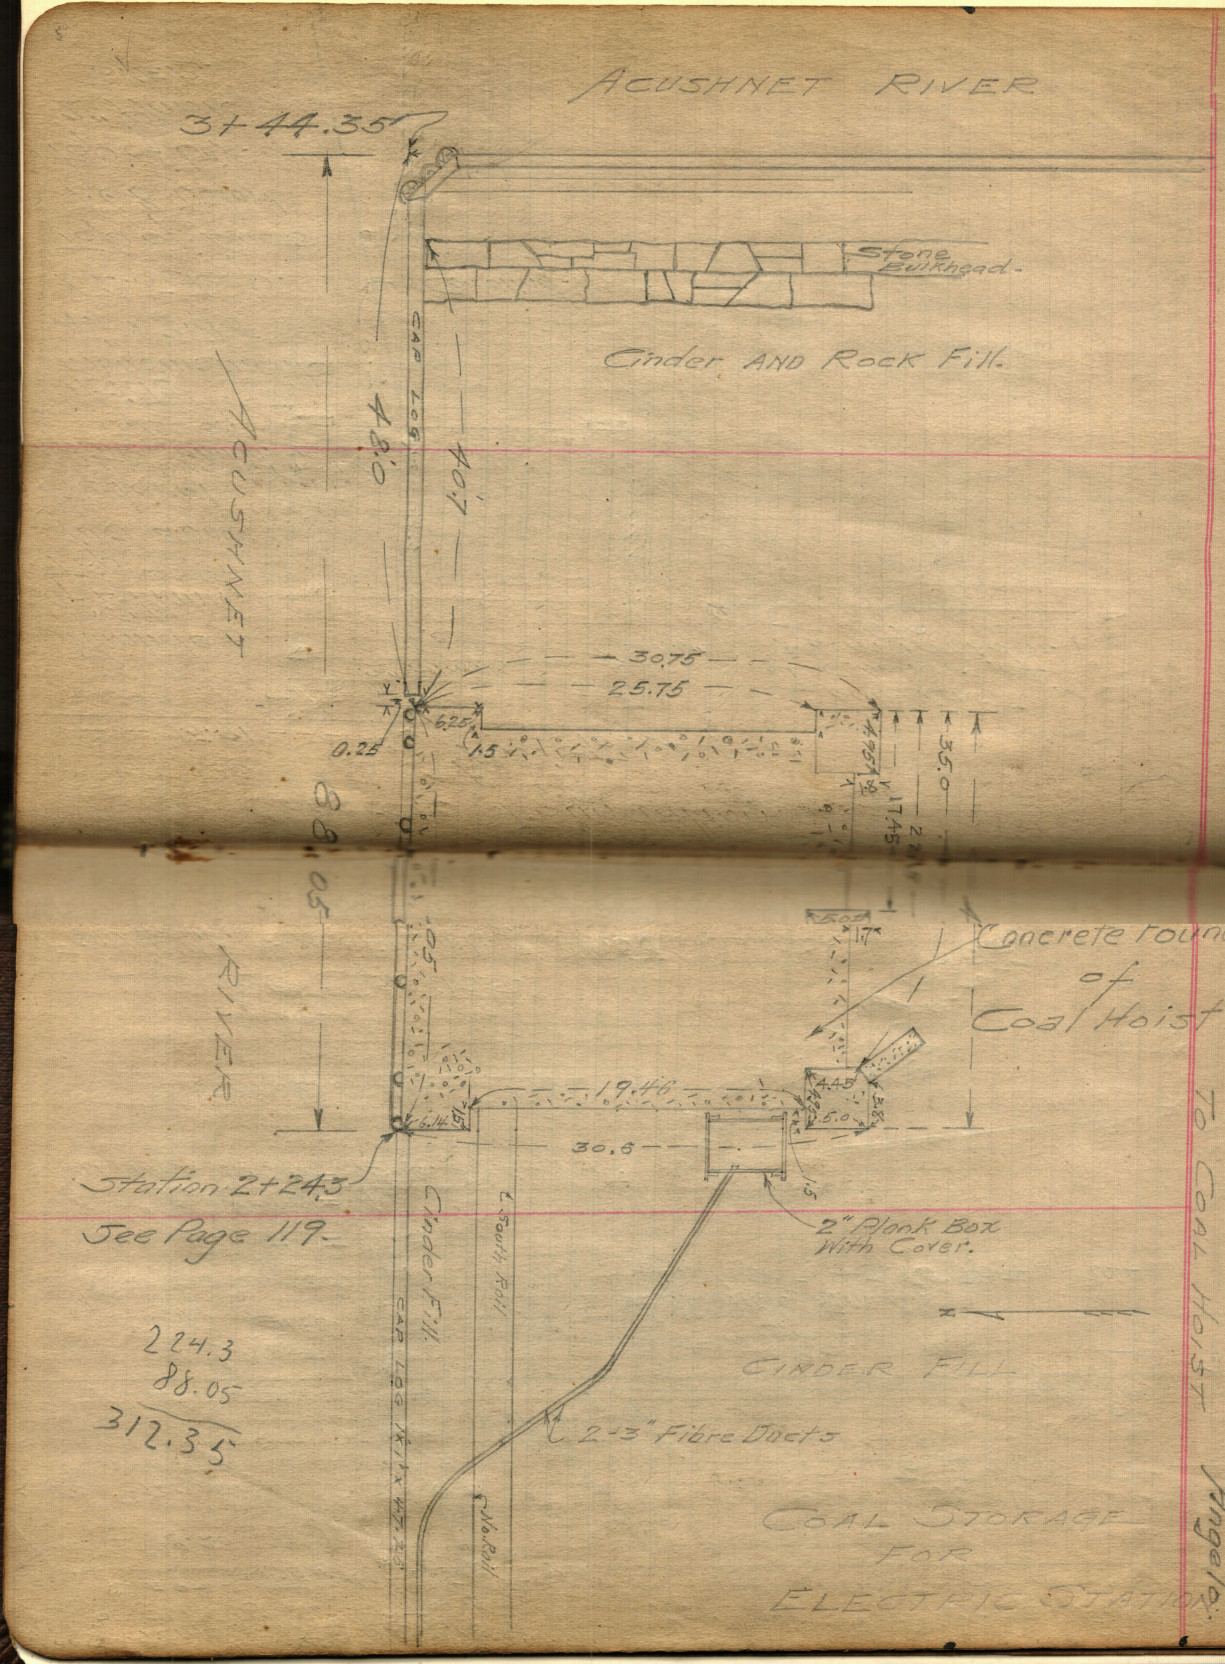
ACUSHNET RIVER
3+44.35
Stone Bulkhead.
Cinder AND Rock Fill.
CAP LOG
40.0'
40.7'
ACUSHNET RIVER
30.75
25.75
6.25
0.25
1.5
35.0
17.45
2 3"
Concrete foundation of Coal Hoist
19.46
4.45
5.0
6.14
30.6
Station 2+243
See Page 119.
2"Plank Box With Cover.
CINDER FILL
2-3" Fibre Ducts
CAP LOG
Cinder Fill
South Rail
No. Rail
224.3
88.05
312.35
LOCATION OF 2-3" FIBRE DUCTS TO COAL HOIST
COAL STORAGE FOR ELECTRIC STATION