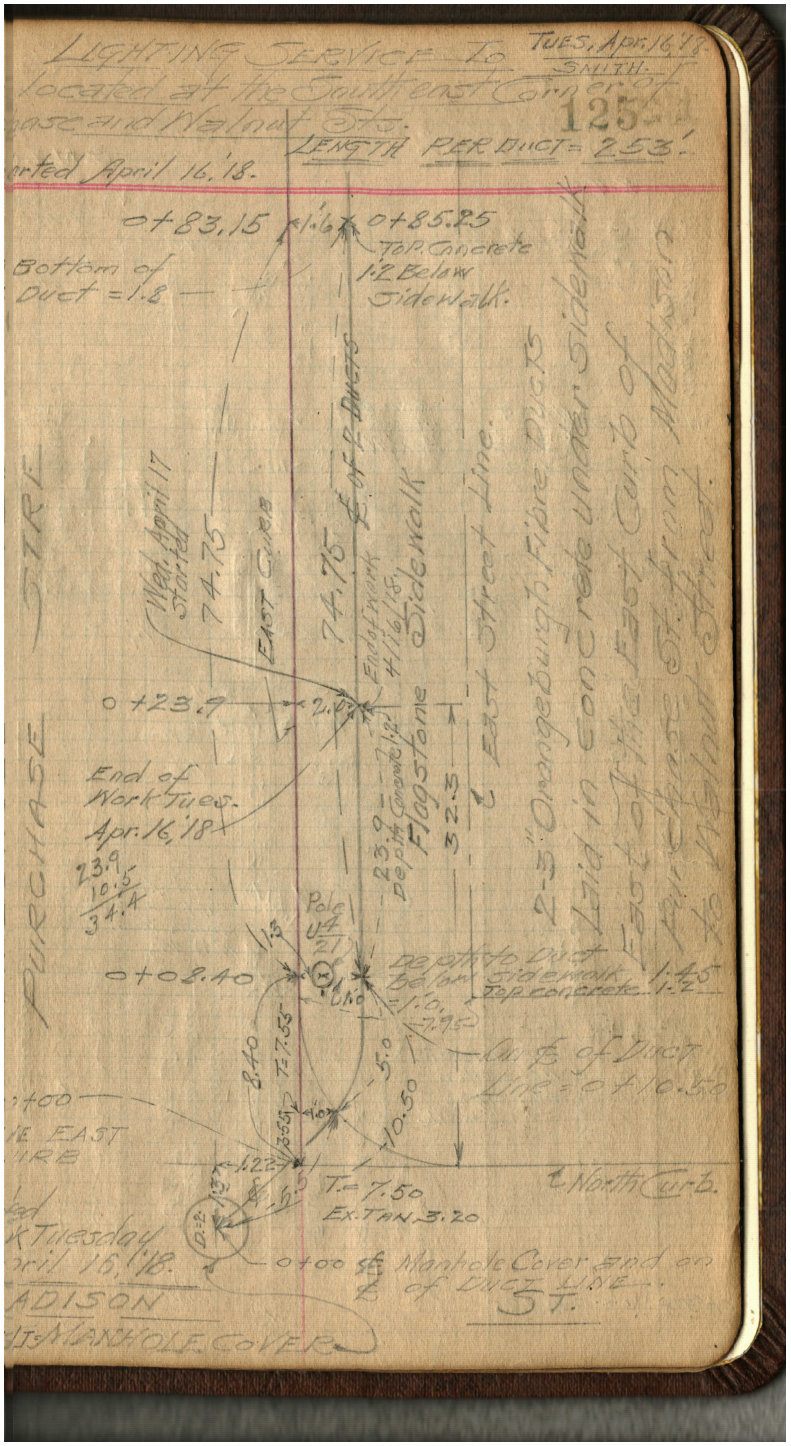
LIGHTING SERVICE TO
Tues. Apr. 16 '18
SMITH.
125-1
located at the Southeast Corner of
LENGTH PER DUCT = 253'
Started April 16. '18.
0+83.15
0+85.25
Top Concrete
1.2 Below
Sidewalk.
Bottom of
Duct = 1.8
Wed. April 17
Started
74.75
East Curb
74.75 - 2 Ducts
Endpoint
+1.6 St.
Sidewalk
0+23.9
2.0
23.9 - Depth Concrete 1.2
Flagstone
32.3
East Street Line.
2-3" Underground Fibre Ducts
End of
Work Tues.
Apr. 16, '18
23.9
10.5
34.4
Pole
U4
21
1.3
0+08.40
Lino
Depth to Duct
Below Sidewalk
Top Concrete
= 1.0
1.45
1.2
8.40
T = 7.35
5.0
10.50
Cu. Ft. of Duct
Line = 0+10.50
T. = 7.50
Ex. Tan 3.20
North Curb.
0+00 Ex. Manhole Cover End of
℄ of Duct Line.
5 St.
PURCHASE
ADISON
MANHOLE COVER