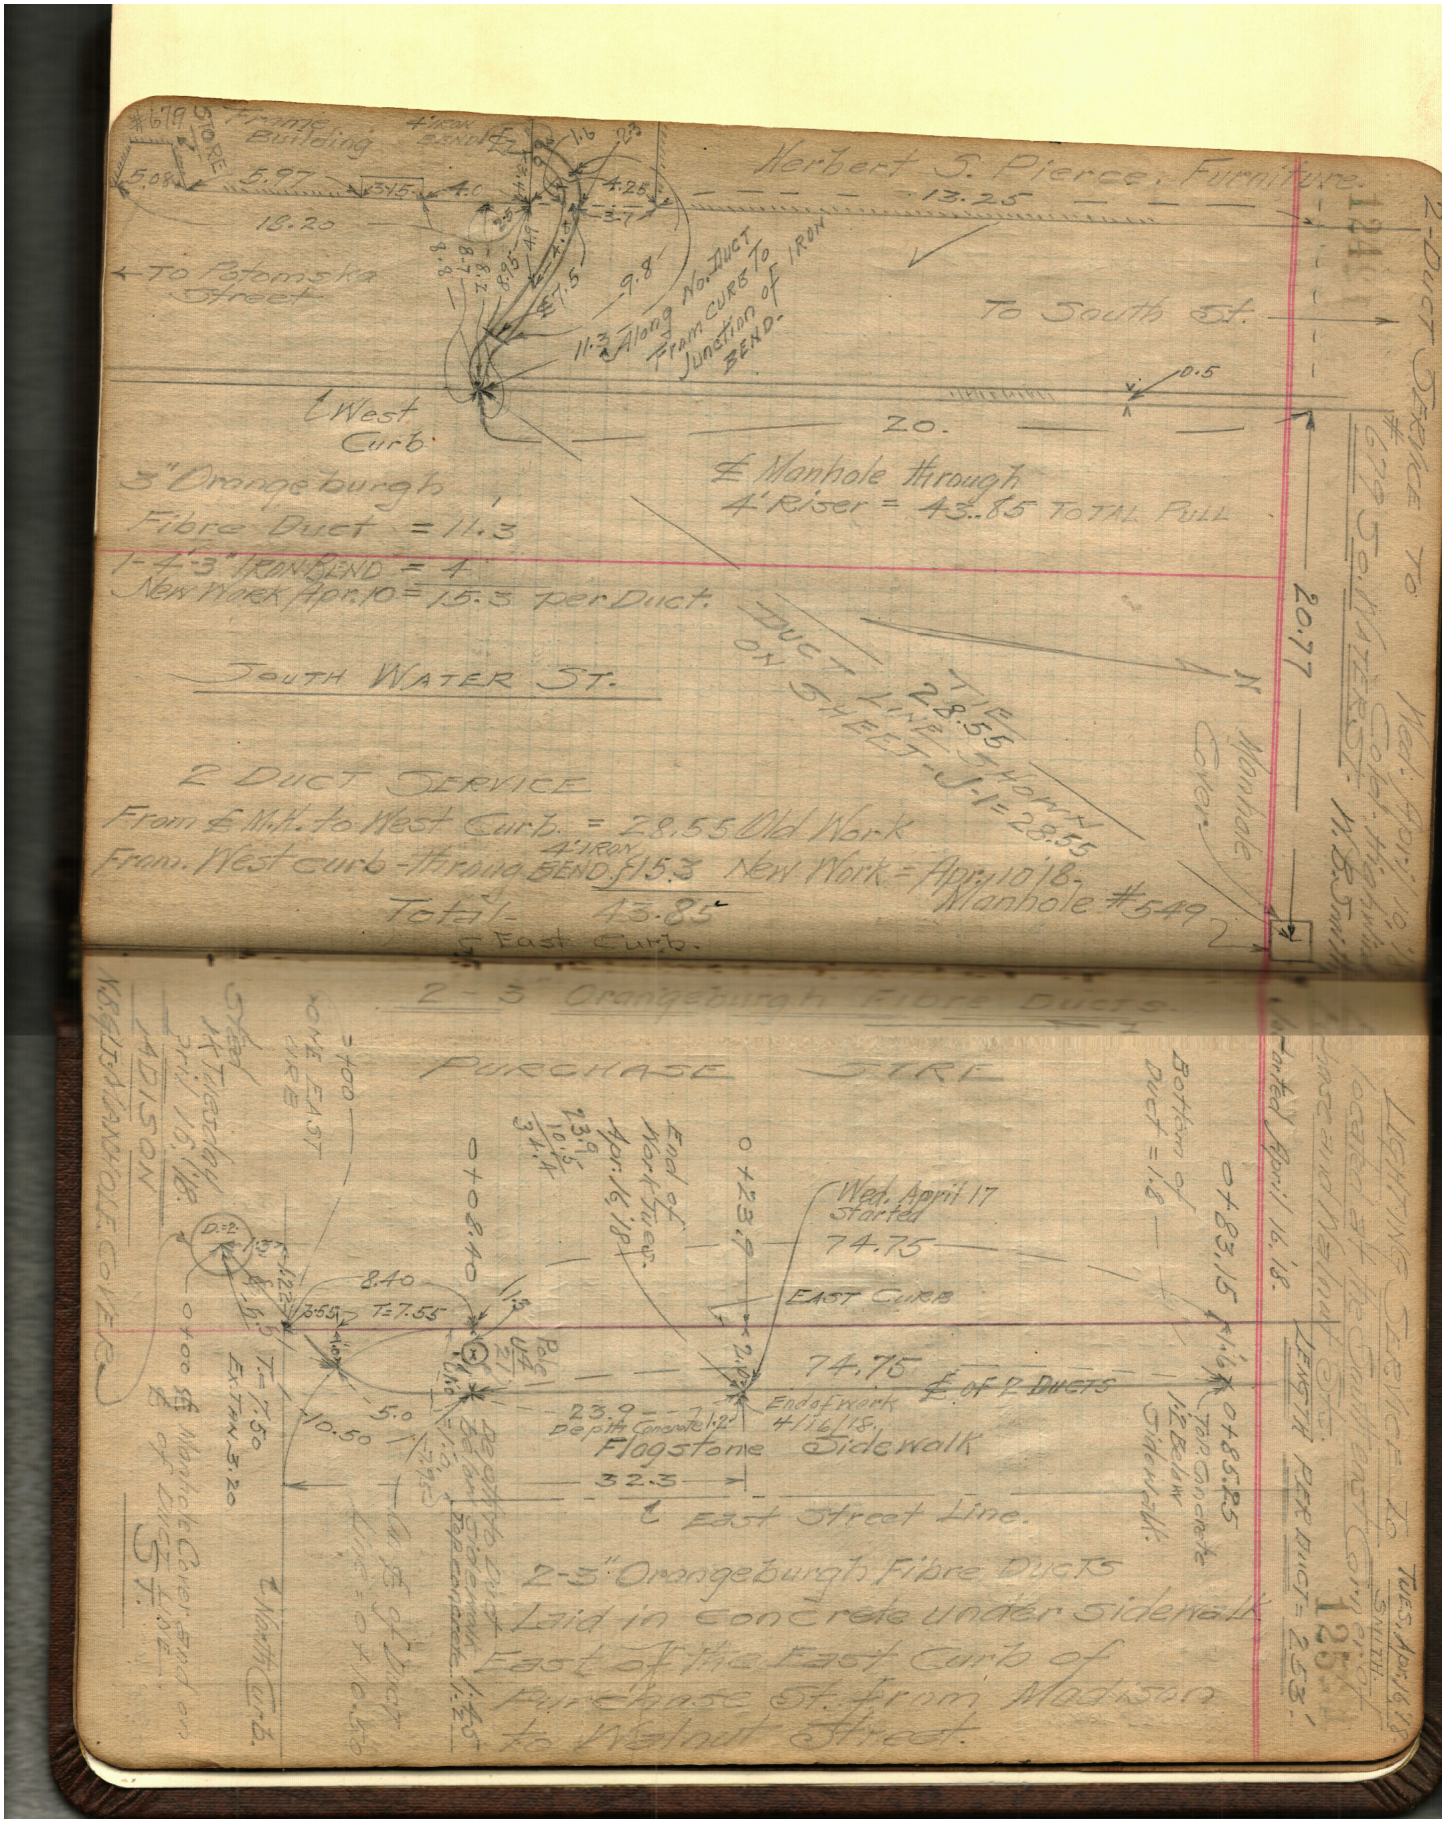
#619 STORE
Frank Building
4" Iron Bend
5.08
5.97
3.45
4.0
18.20
To Potomska Street
1.6
2.3
4.25
3.7
8.8
7.8
8.85
4.1
7.5
9.8
11.3
Along No. Duct From Curb To Junction of Iron Bend.
Herbert S. Pierce, Furniture.
13.25
To South St.
0.5
20.
West Curb.
3" Orangeburgh Fibre Duct = 11.3
1-4-3" Iron Bend = 4
New Work Apr. 10 = 15.3 per Duct.
£ Manhole through 4' Riser = 43.85 TOTAL FULL
SOUTH WATER ST.
2 DUCT SERVICE
From £ Mh. to West Curb. = 28.55 Old Work
From West curb - through 4" IRON BEND of 15.3 New Work = Apr. 10 18.
Total - 43.85'
£ East Curb.
DUCT ON TIE LINE SHEET - J-1 = 28.55
28.55 to Town
N Manhole Cover
20.77
Manhole #549
2 - 3" Orangeburgh Fibre Ducts
PURCHASE STRE
Wed. April 17 Started
74.75
EAST CURB
74.75 £ OF 2 DUCTS
End of Work Apr. 16 '18
23.9 deep Concrete 12"
End of Work 4/16/18.
Flagstone Sidewalk
32.3
£ East Street Line.
Bottom of DUCT = 1.8
Top Concrete 12" Below Sidewalk
LENGTH FEET DUCT = 253.'
Tues. April 17
SMITH
Lighting Service to
#619 Furniture Co.
Located at the Southeast Corner
Purchase and Water Sts.
Started April 16, '18.
Completed
125
2-3" Orangeburgh Fibre Ducts
Laid in Concrete under Sidewalk
East of the East Curb of
Purchase St. from Madison
to Walnut Street.