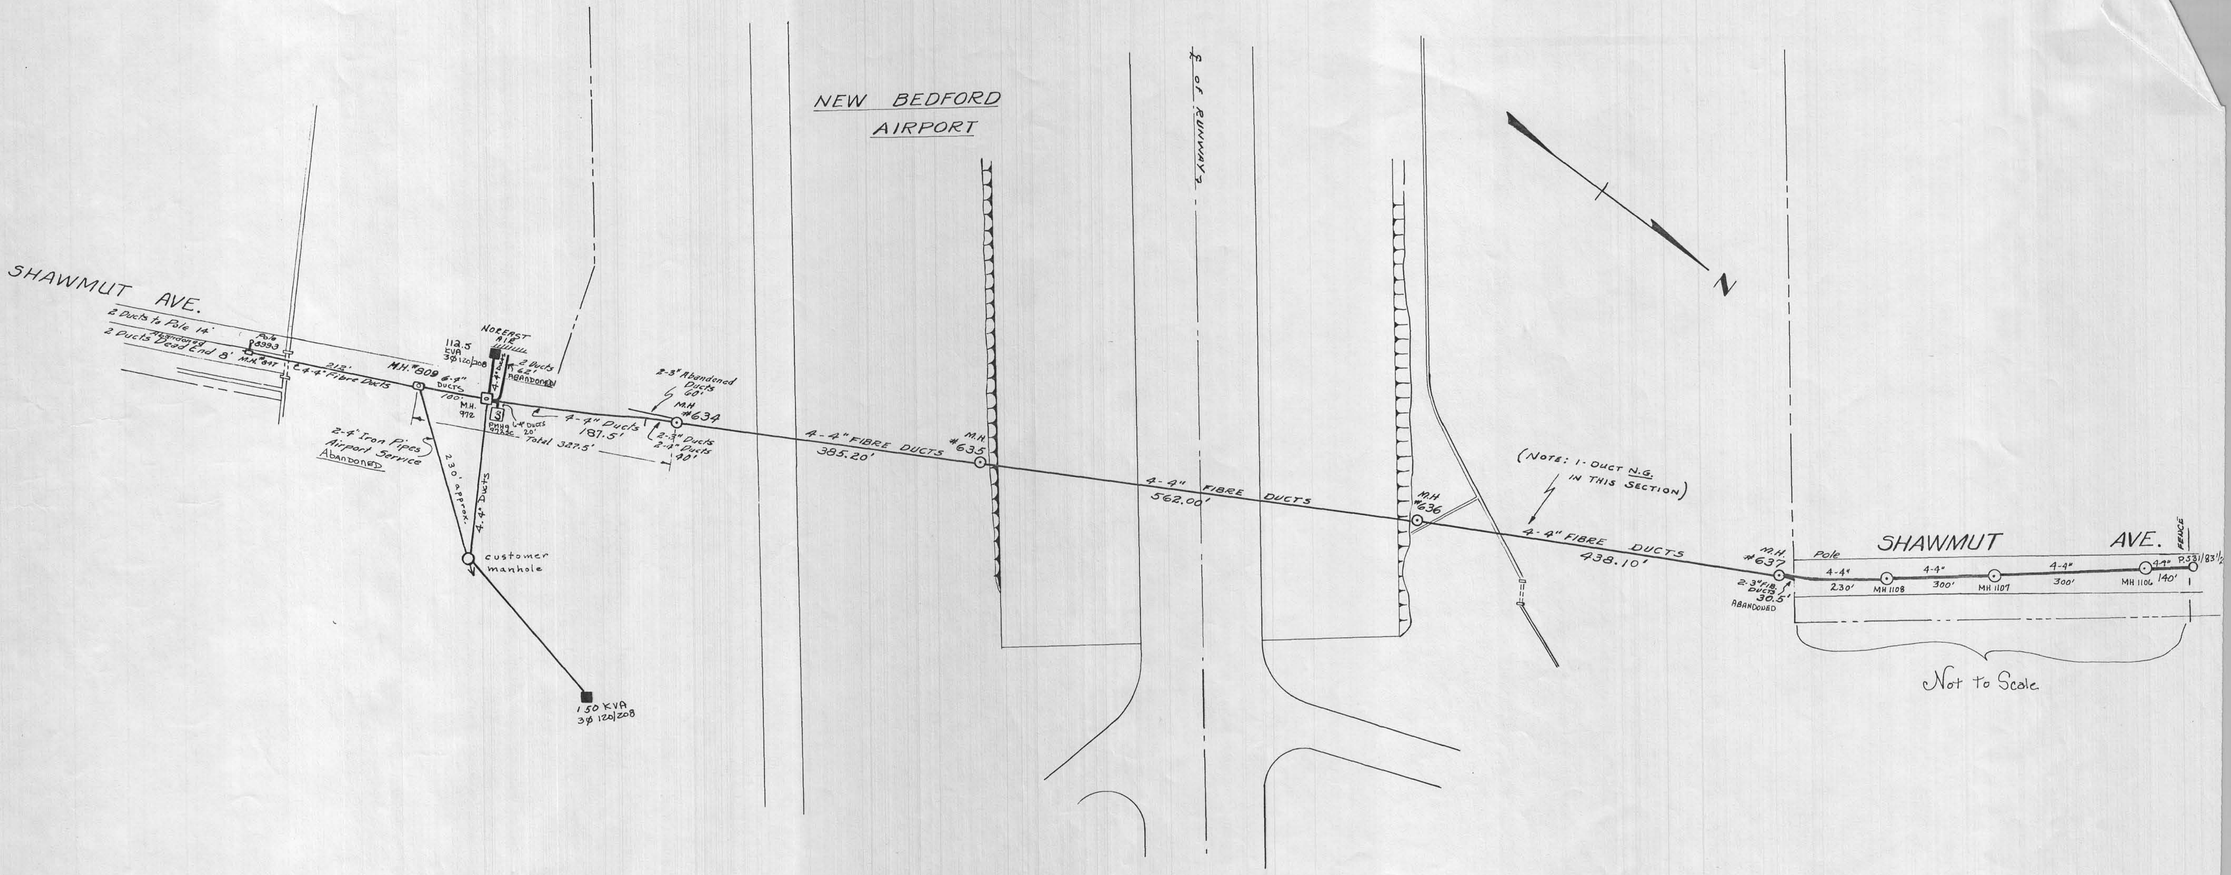

PLAN OF DUCTS AND MANHOLES
LOCATED IN NEW BEDFORD AIRPORT
between Pole No. 8993 and Pole No. 3670.
Scale: 1 in = 100 ft.

Dated: SEPT. 1943