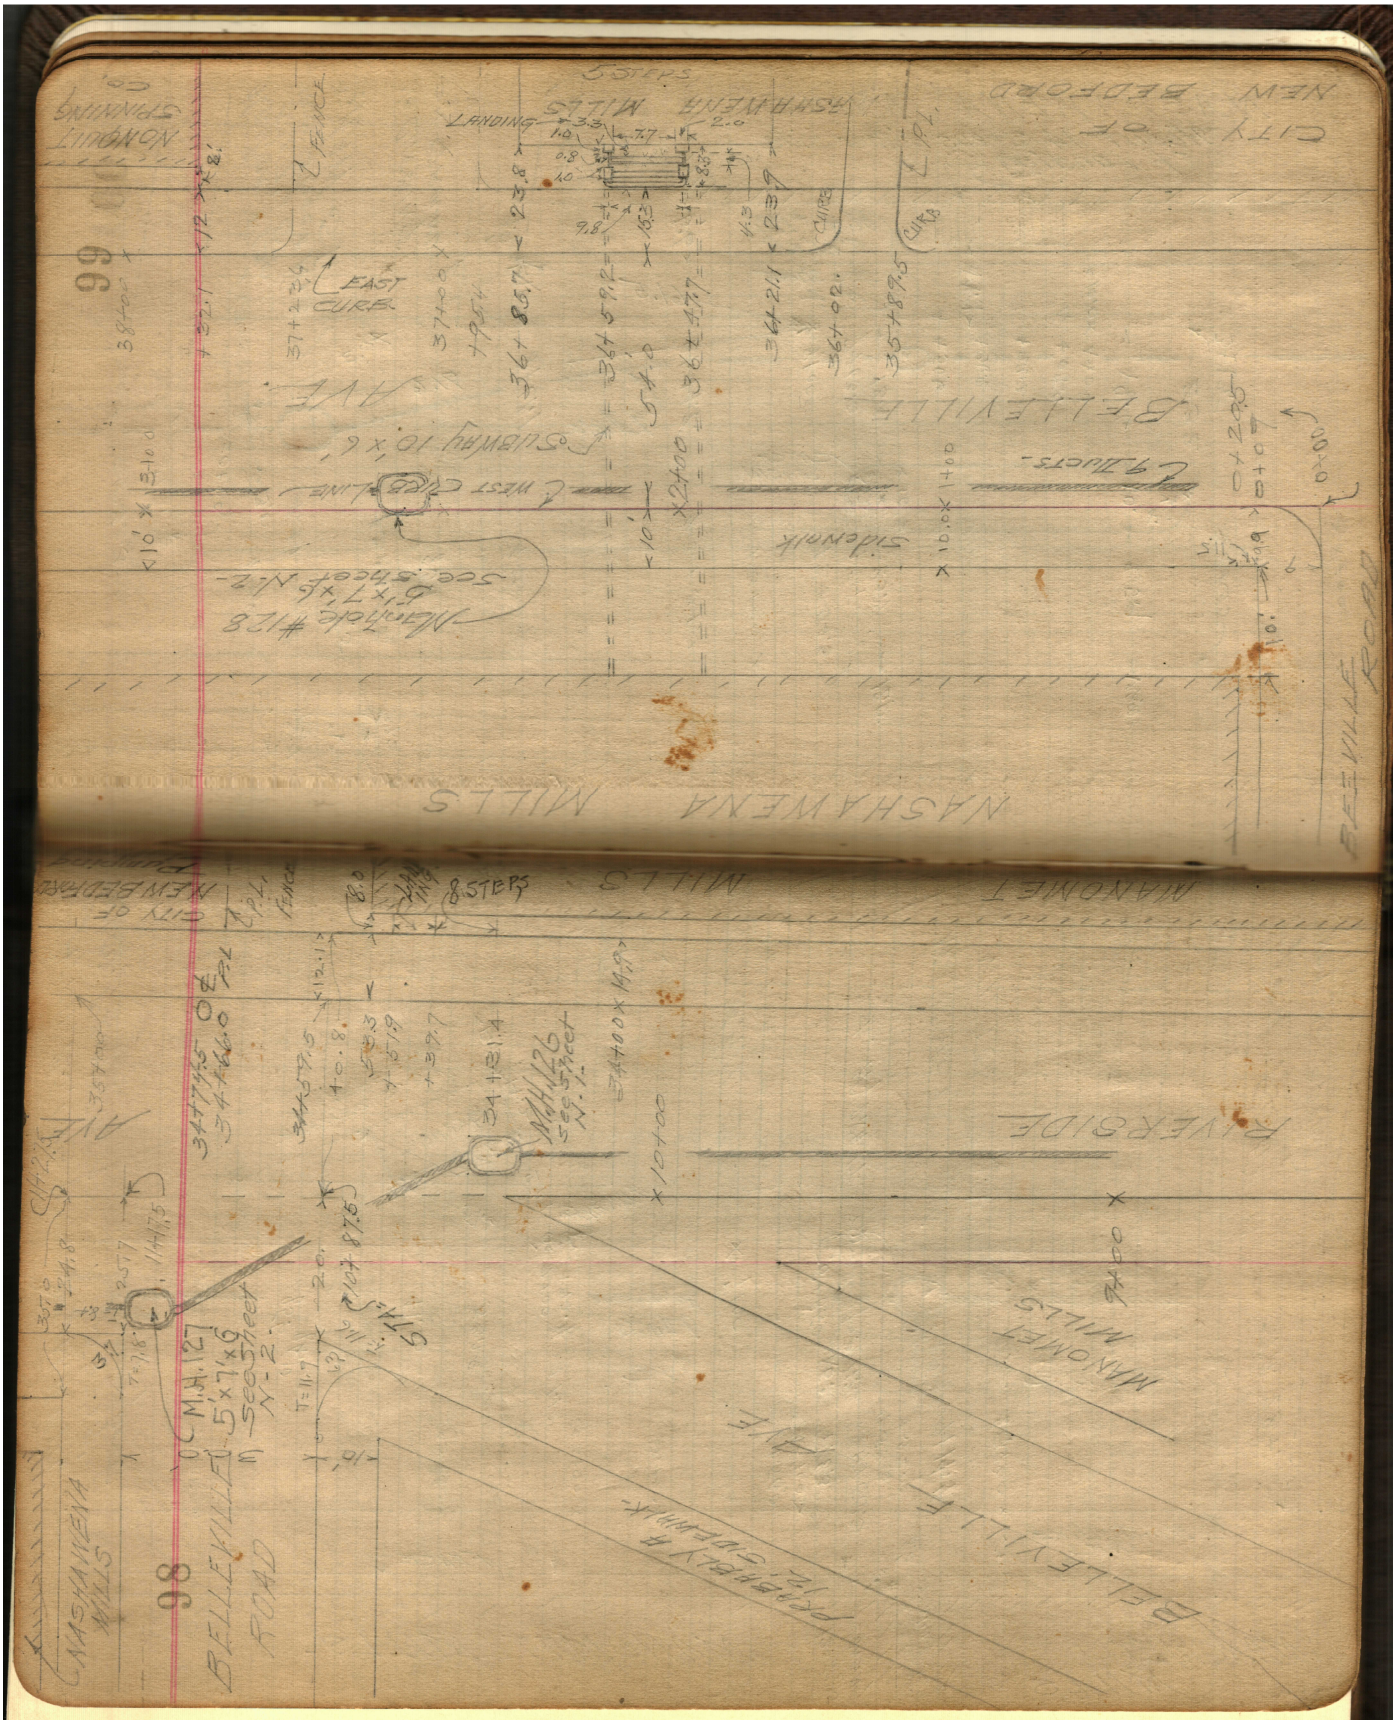


99
CITY OF NEW BEDFORD
NASHAWENA MILLS
5 STEPS
LANDING
NONQUITT SPINNING CO
FENCE
EAST CURB
BELLEVILLE AVE
Subway 10'x6'
WEST CURB LINE
Manhole #128
6'x7'x5
See Sheet N-2
9 Ducts
Sidewalk
BELLEVILLE ROAD
NASHAWENA MILLS
MANOMET MILLS
CITY OF NEW BEDFORD
8 STEPS
RIVERSIDE AVE
M.H. 126
See Sheet N-1
M.H. 127
5'x7'x6
See Sheet N-2
BELLEVILLE ROAD
NASHAWENA MILLS
98
MANOMET MILLS
BELLEVILLE AVE
PROBABLY 12' SIDEWALK