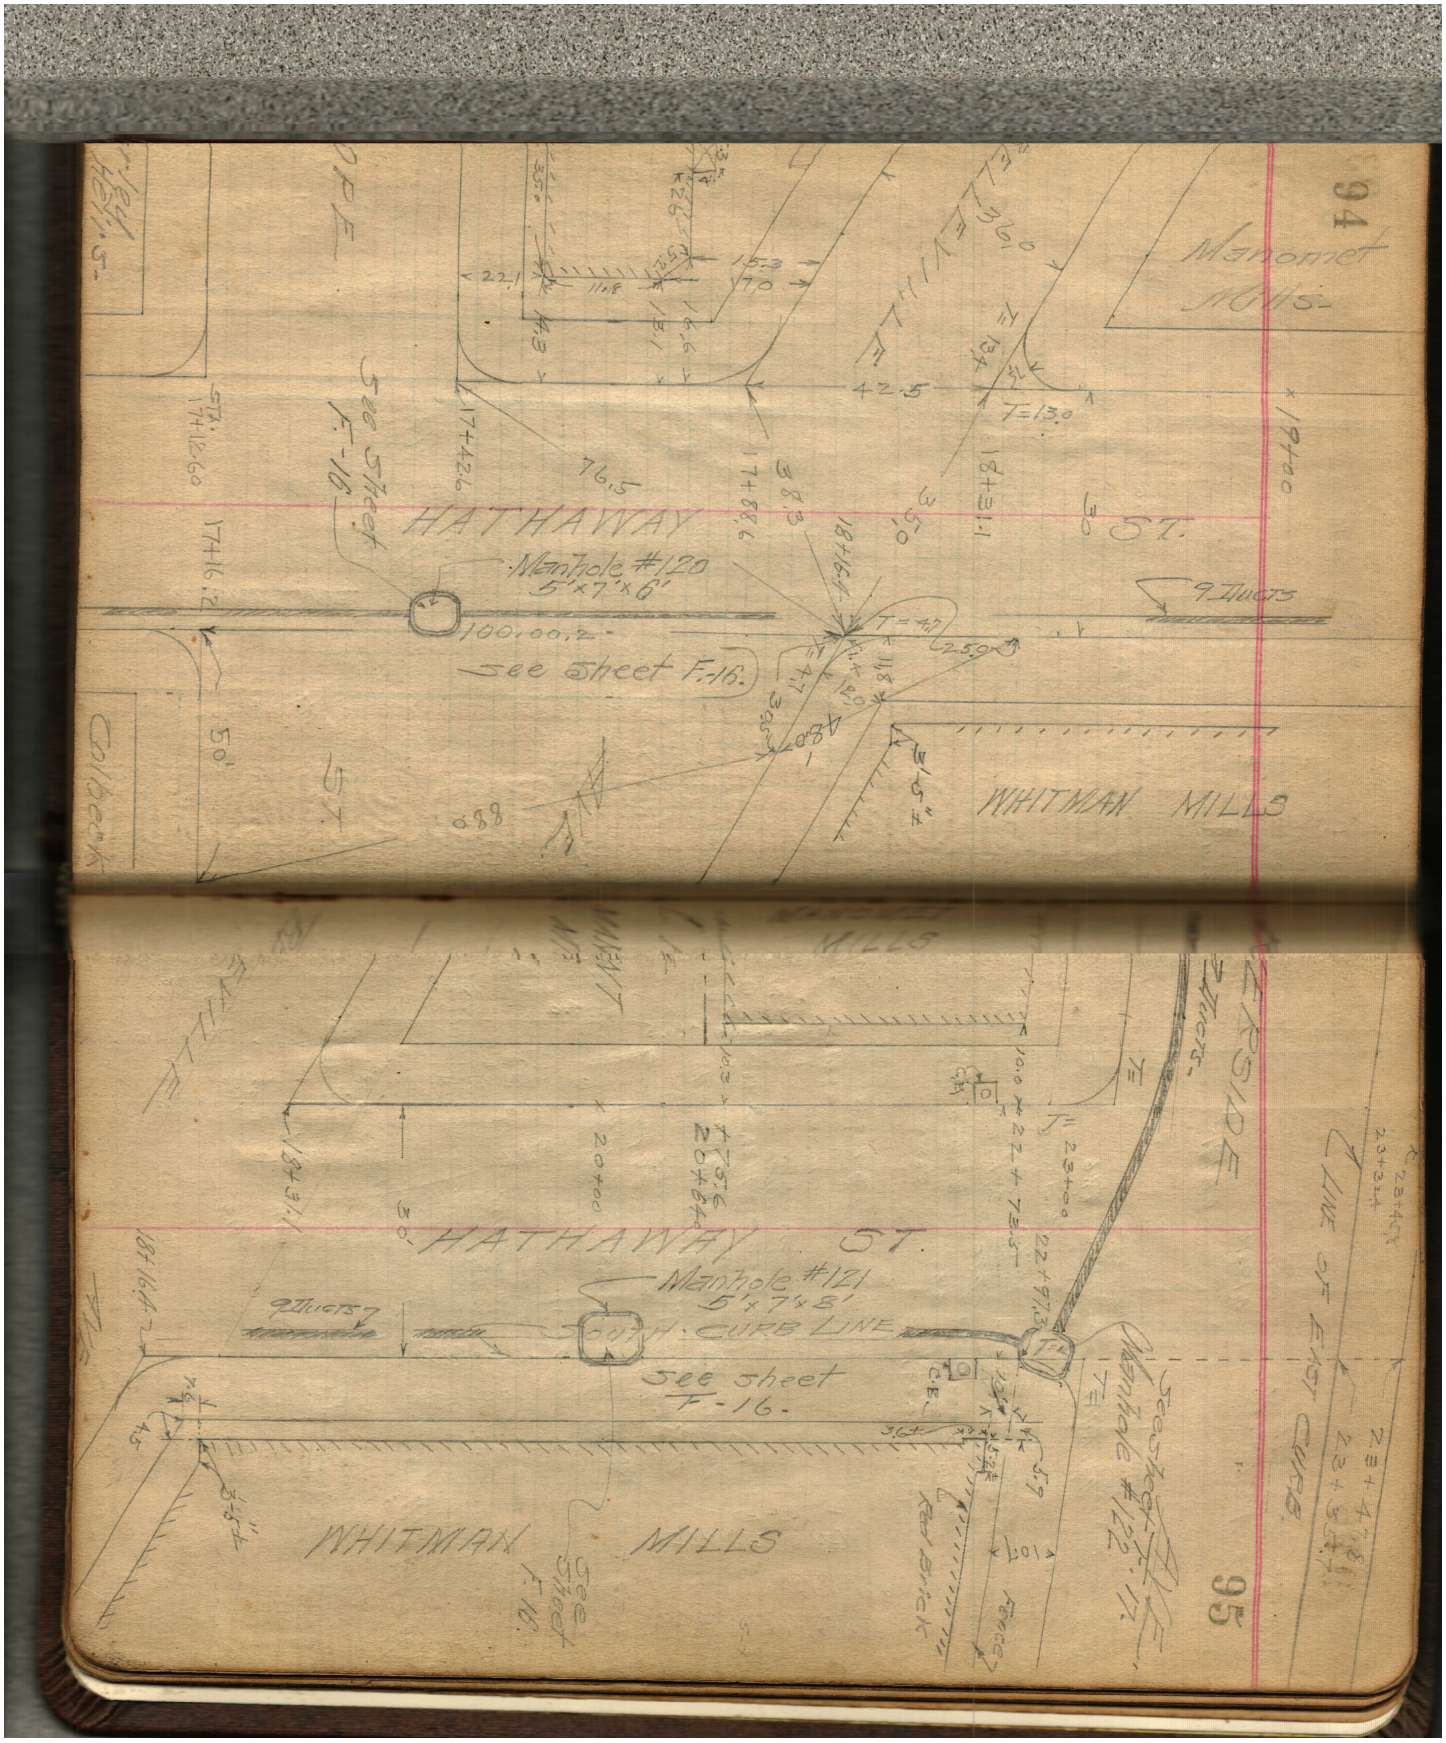
94
Manomet Mills
HATHAWAY ST.
Manhole #120
5'x7'x6'
See Sheet F-16.
WHITMAN MILLS
Gilbert
50'
9 Inverts
Manhole #121
5'x7'x8'
See Sheet F-16.
95
Manhole #122
CURB LINE
Fence