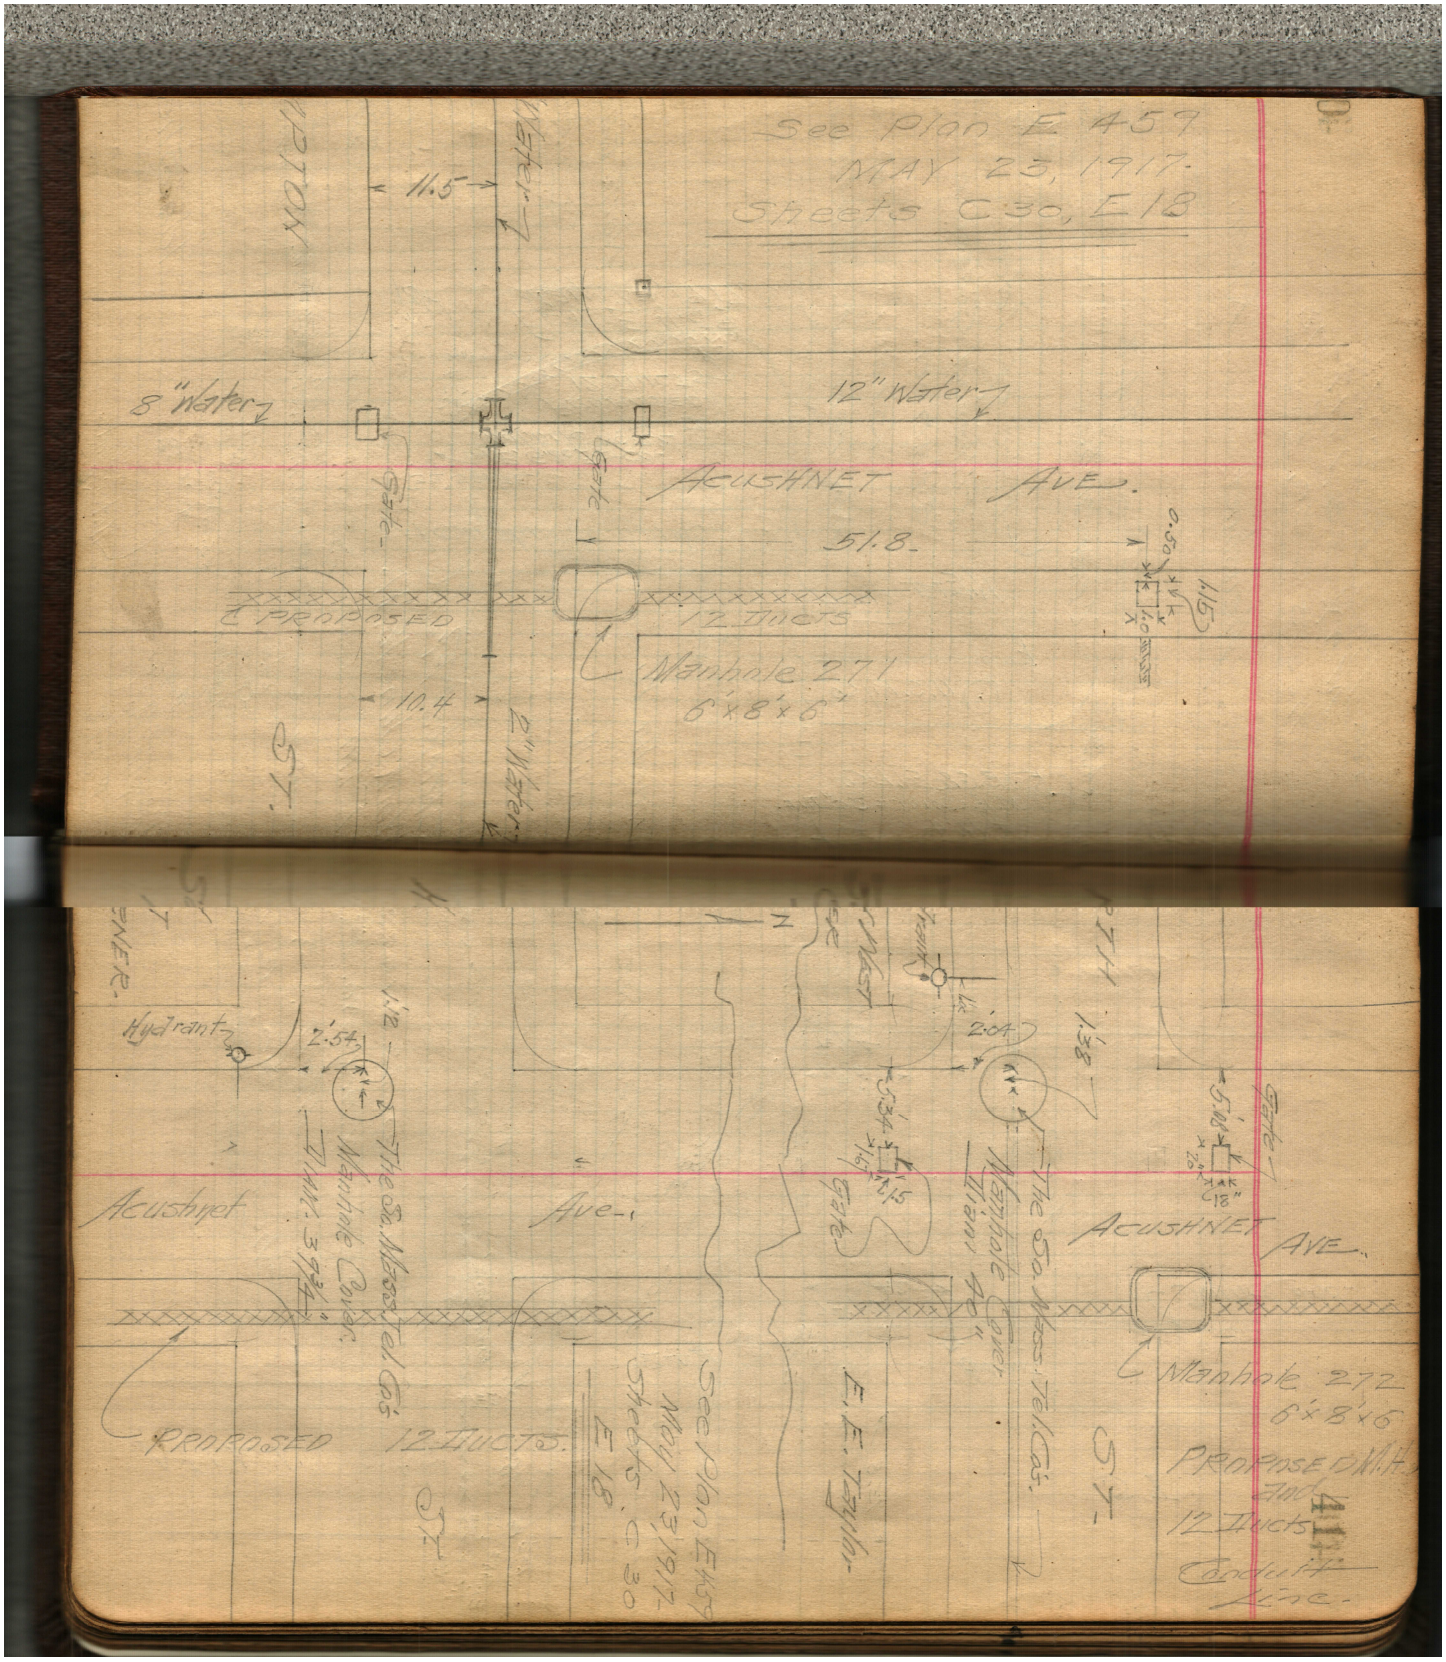

See Plan E 457
MAY 23, 1917.
Sheets C 30, E 18
11.5
8" Water
12" Water
Gate
ACUSHNET AVE.
51.8
2 PROPOSED
12 DUCTS
Manhole 271
6'x8'x6"
10.4
2" Water
ST.
Hydrant
2'.54
The So. Mass. Tel. Co's
Manhole Cover
DIAM. 3'.92"
Acushnet Ave.
PROPOSED 12 DUCTS.
See Plan E457
May 23/1917
Sheets C 30
E 18
E. E. Taylor
2'.04
1'.15
Gate
The So. Mass. Tel. Co's
Manhole Cover
DIAM. 3'.92"
ACUSHNET AVE.
Manhole 272
6'x8'x6
PROPOSED M.H.
for
12 Ducts
Conduit
Line.
ST.