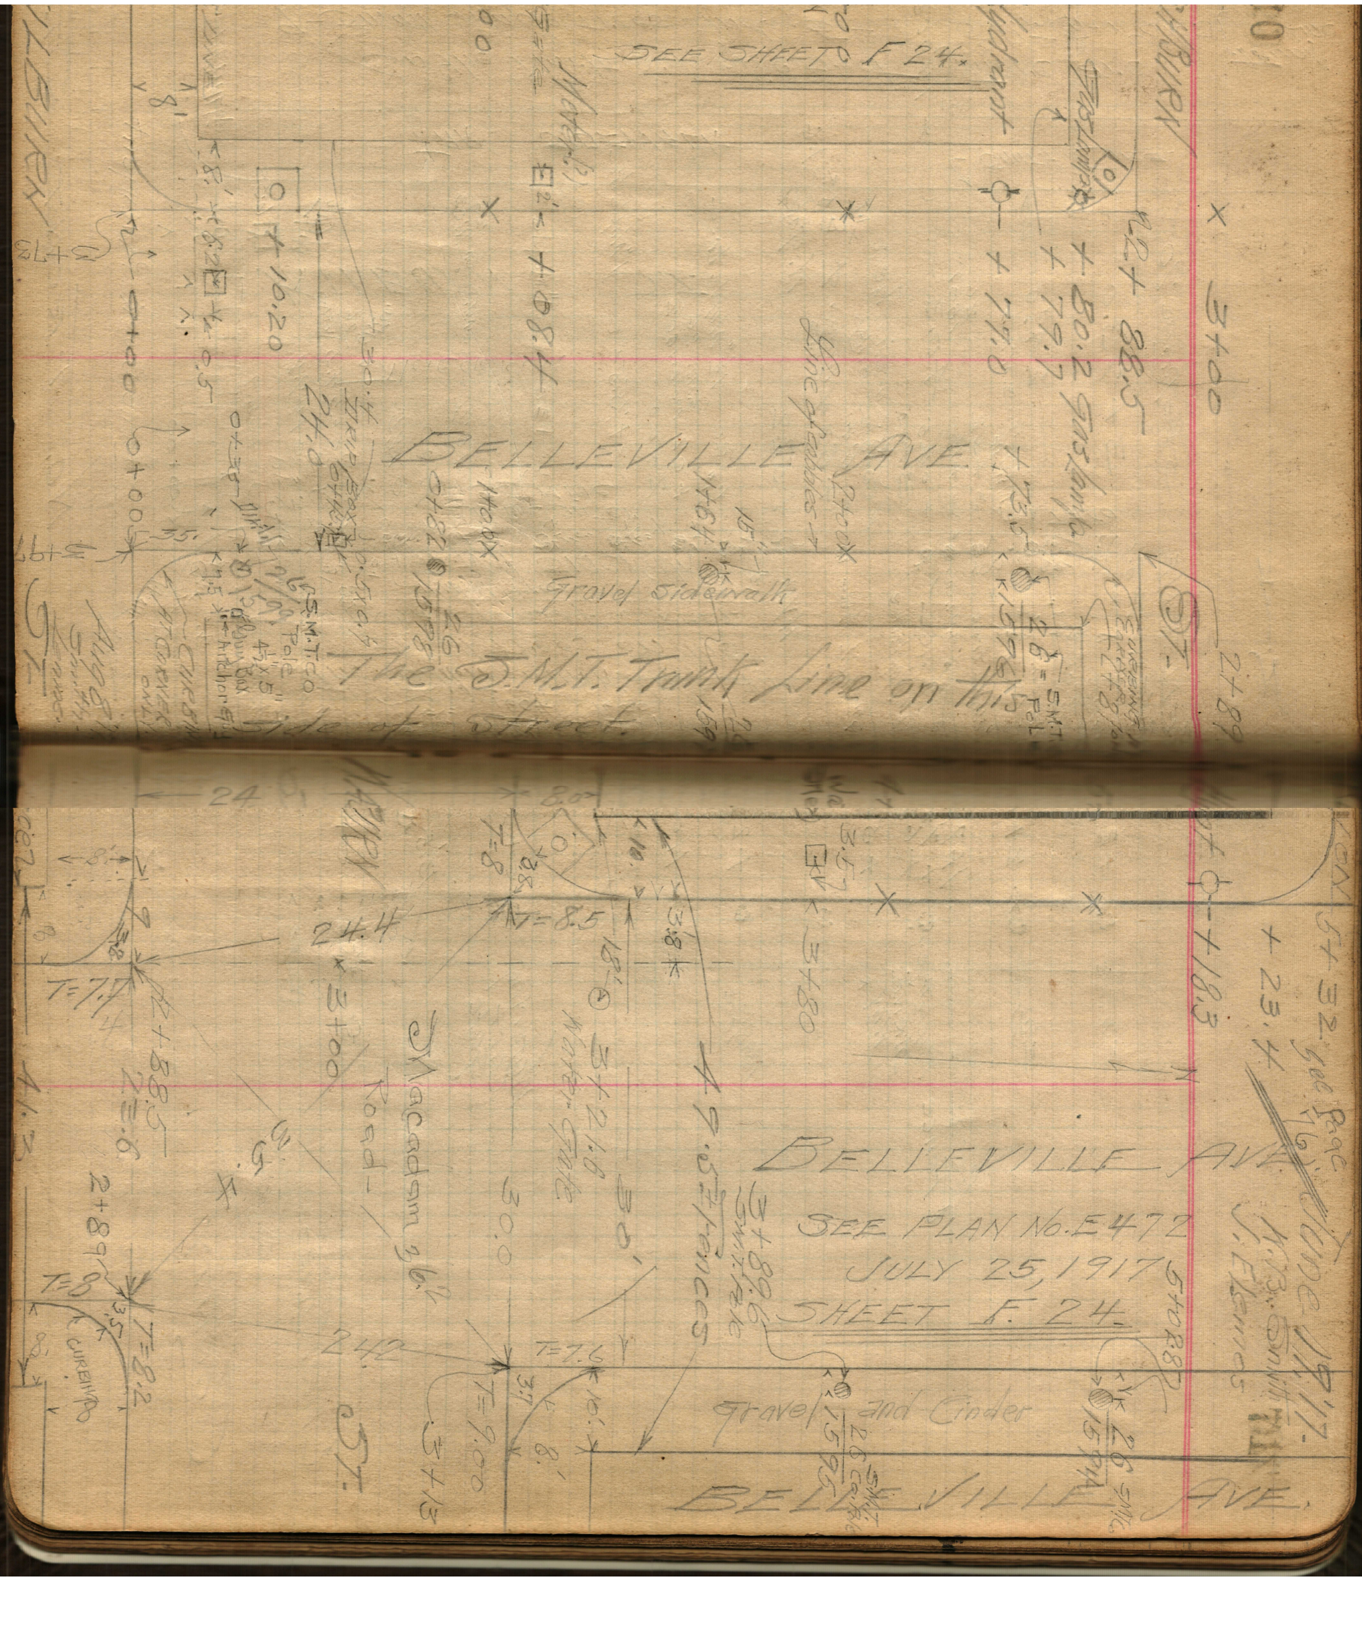
SEE SHEET F 24.
BELLEVILLE AVE
Gravel Sidewalk
The S.M.T. Trunk Line on this side of street.
Gas lamp
Hydrant
3+00
2+89
ST.
BELLEVILLE AVE
SEE PLAN No. E472
JULY 25, 1917
SHEET F. 24.
June 1917.
J. Flemmes
Gravel and Cinder
BELLEVILLE AVE
Macadam 36'
Road
Water Gate
47.05 Fences
30.0
ST.
CURBING