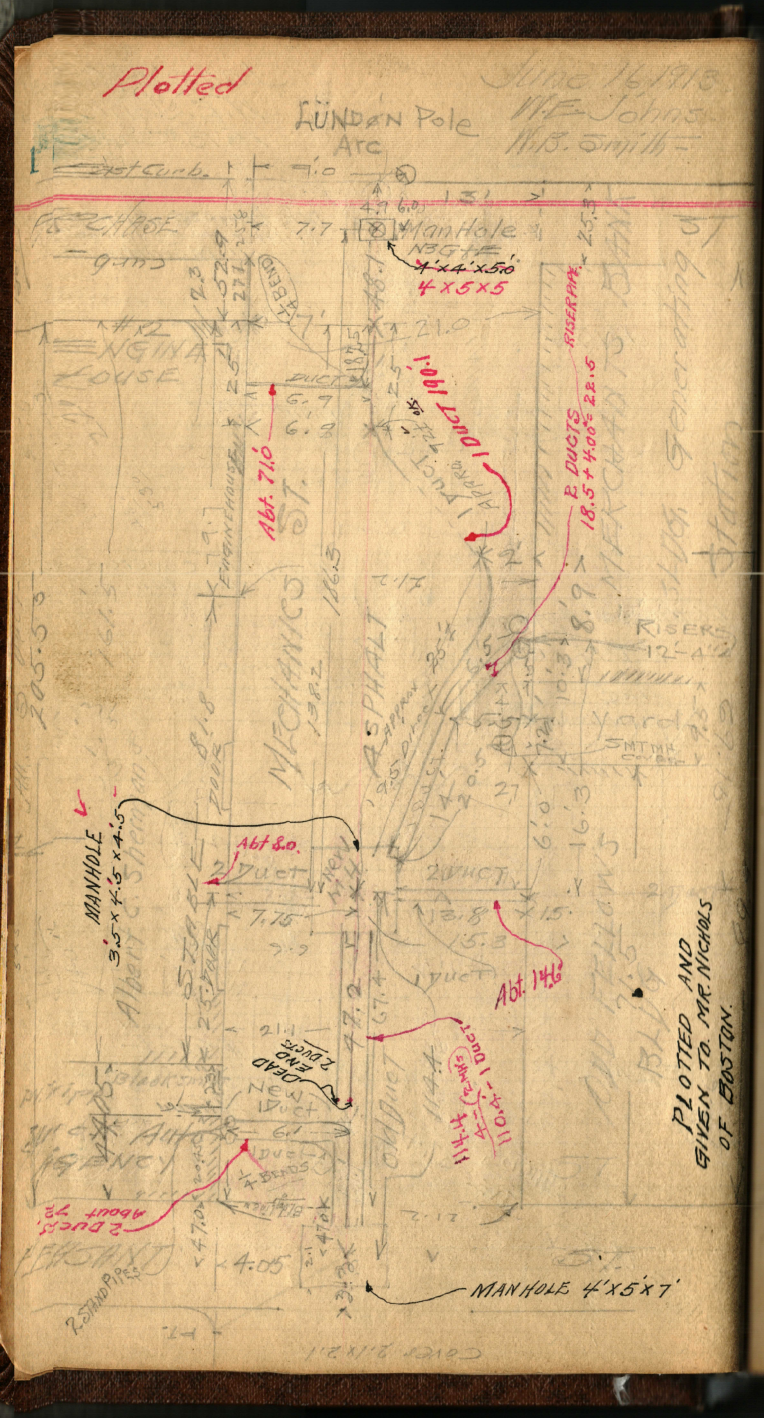
Plotted
LUNDAN Pole
Arc
June 16, 1913
W.F. Johns
W.B. Smith
Manhole
4'x4'x5.0
4x5x5
Abt. 7.0
1 Duct 190.1
RISER PIPE
2 DUCTS
18.5 + 4.00 = 22.5
RISERS
12-4"
MANHOLE
3.5 x 4.5 x 4.5
Abt 8.0.
Abt. 14.0
DEAD END
2 DUCTS
1 Duct
2 DUCTS
about 72
MANHOLE 4'x5'x7'
PLOTTED AND
GIVEN TO MR. NICHOLS
OF BOSTON.

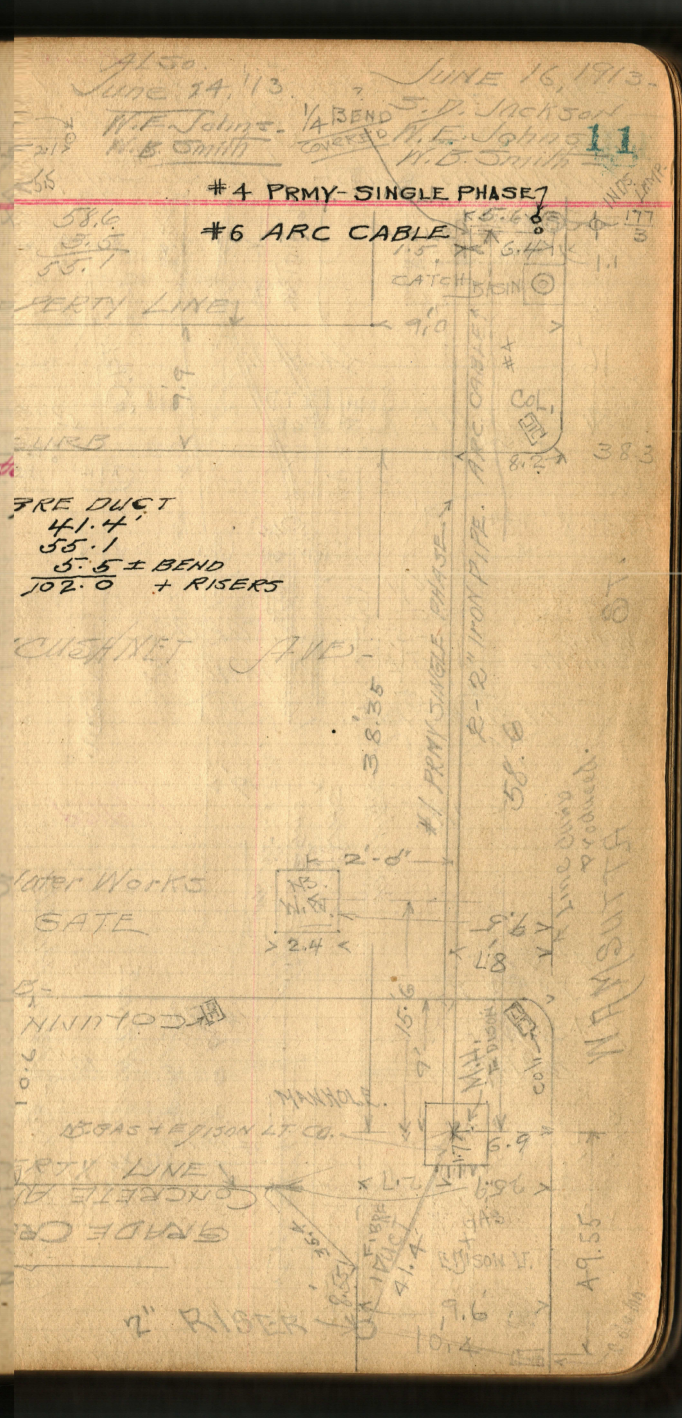
11
#4 PRMY- SINGLE PHASE
#6 ARC CABLE
Plotted
ARC DUCT
41.4'
55.1
5.5 ± BEND
102.0 + RISERS
Water Works
GATE
MANHOLE
BOSTON EDISON LT. CO.
2" RISER