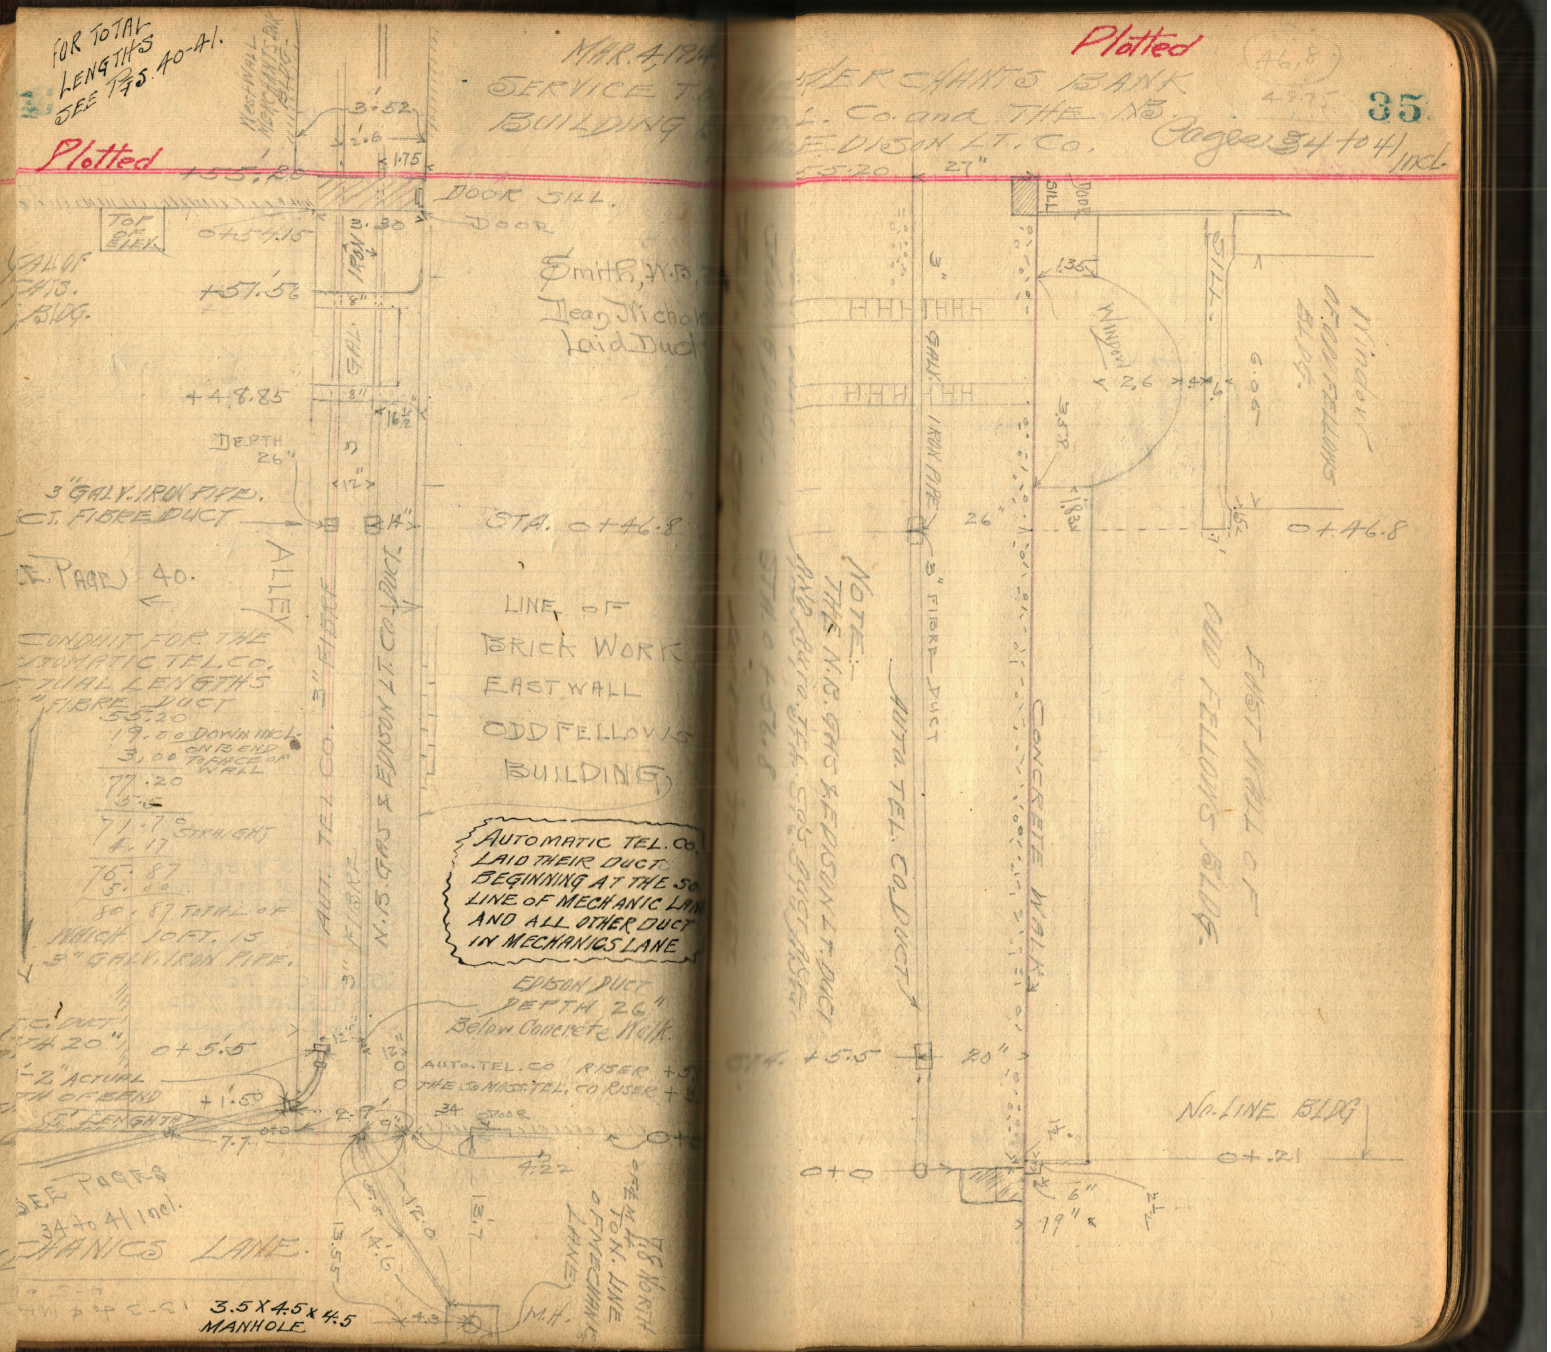
FOR TOTAL LENGTHS SEE PGS. 40-41.
Plotted
MAR. 4, 1924
SERVICE T.
BUILDING
Plotted
MERCHANTS BANK
TEL. Co. and THE N.S.
EDISON LT. Co.
Pages 34 to 41 incl.
DOOR SILL.
Door
TOP OF CHECK
GALV. IRON
Smith, W.D.
Dean Nichols
Laid Duct
DEPTH 26"
3" GALV. IRON PIPE.
C.T. FIBRE DUCT
STA. 0+46.8
SEE PAGE 40.
ALLEY
LINE OF
BRICK WORK
EAST WALL
ODD FELLOWS
BUILDING
CONDUIT FOR THE
AUTOMATIC TEL. CO.
TOTAL LENGTHS
3" FIBRE DUCT
55.20
19.00 DOWN INCL.
3.00 ON BEND
TRACE OF WALL
77.20
5.00
71.17 STRAIGHT
76.87
5.00
80.87 TOTAL OF
WHICH 10 FT. IS
3" GALV. IRON PIPE.
AUT. TEL. CO.
3" FIBRE
N.S. GAS & EDISON LT. CO. DUCT
AUTOMATIC TEL. CO.
LAID THEIR DUCT
BEGINNING AT THE SO.
LINE OF MECHANIC LANE
AND ALL OTHER DUCT
IN MECHANICS LANE
EDISON DUCT
DEPTH 26"
Below Concrete Walk.
AUTO. TEL. CO. RISER +5.
THE SO. NAS. TEL. CO. RISER +5.
0+5.5
+1.50
SEE PAGES
34 to 41 incl.
MECHANICS LANE.
3.5 X 4.5 X 4.5
MANHOLE
M.H.
FEET TO N. LINE
OF MECHANICS LANE
NOTE:
THE N.S. GAS & EDISON LT. CO.
DUCT
AUTO. TEL. CO. DUCT
CONCRETE WALK
FIRST WALL OF
ODD FELLOWS BLDG.
3" FIBRE DUCT
GALV. IRON PIPE
SILL
Window
SHUTTERS
WINDOW
0+46.8
STA. +5.5
20"
0+0
No. LINE BLDG.
0+.21
19"