89

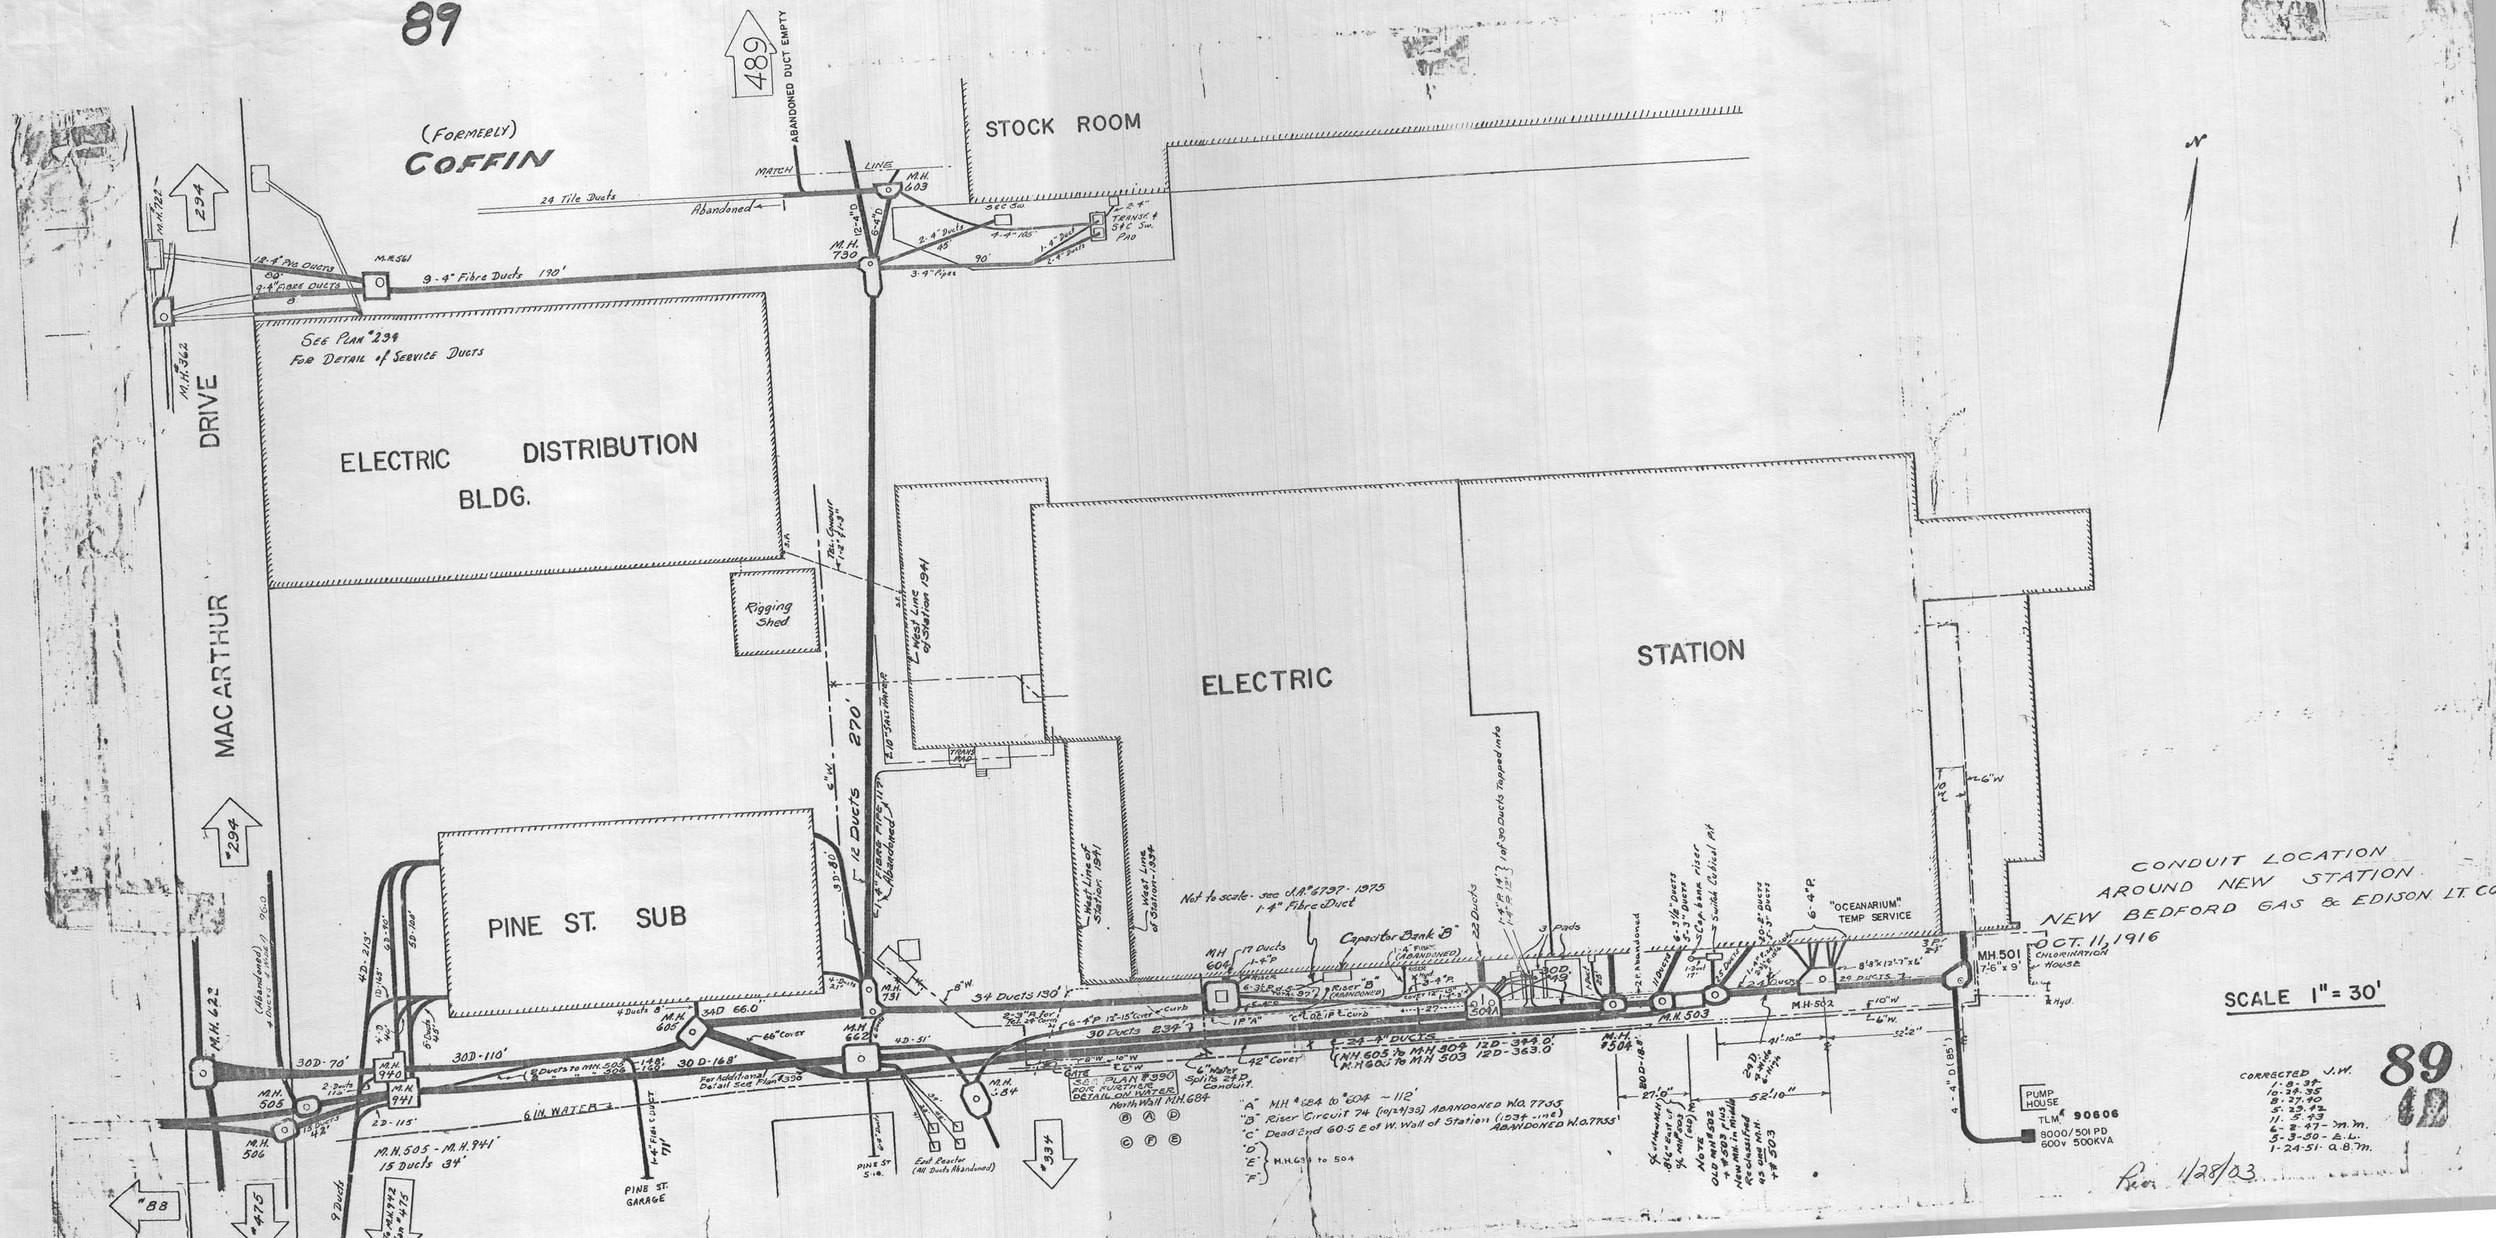
(FORMERLY)
COFFIN
STOCK ROOM
ABANDONED DUCT EMPTY
MATCH LINE
24 Tile Ducts
Abandoned
M.H. 603
M.H. 730
9-4" Fibre Ducts 190'
3-4" Pipes
TRANSF. & SPC. SW. PAD
See Plan #294
For Detail of Service Ducts
MACARTHUR DRIVE
ELECTRIC DISTRIBUTION BLDG.
Rigging Shed
ELECTRIC
STATION
270'
12 Ducts
PINE ST. SUB
34 Ducts 130'
30 Ducts 237'
24-4" DUCTS
(M.H. 605 to M.H. 504 12D-343.0'
M.H. 605 to M.H. 503 12D-363.0')
Capacitor Bank "B"
"OCEANARIUM" TEMP SERVICE
MH 501
7'-6" x 9'
CHLORINATION HOUSE
M.H. 503
M.H. 502
M.H. 504
M.H. 505
M.H. 506
M.H. 940
M.H. 941
M.H. 662
M.H. 731
M.H. 605
M.H. 604
M.H. 684
M.H. 505 - M.H. 941
15 Ducts 34'
6 IN. WATER
PINE ST. GARAGE
End Reader (All Ducts Abandoned)
PINE ST. S.10.
"A" M.H. #684 to #604 ~ 112'
"B" Riser Circuit 74 (10/24/33) ABANDONED W.O. 7755
"C" Dead End 60.5 E of W. Wall of Station (1234 line) ABANDONED W.O. 7755
"D"
"E"
"F" M.H. 639 to 504
PUMP HOUSE
TLM 90606
8000/501 PD
600v 500KVA
CONDUIT LOCATION
AROUND NEW STATION
NEW BEDFORD GAS & EDISON LT. CO.
OCT. 11, 1916
SCALE 1" = 30'
CORRECTED J.W.
1-8-38
10-24-35
8-27-40
5-29-42
11-5-43
6-8-47 - M.M.
5-3-50 - E.L.
1-24-51 - A.B.M.
Rev. 1/28/03
89