112

112

PLAN SHOWING
PROPOSED UNDERGROUND CONDUIT & MANHOLE
LOCATIONS
TO ACCOMPANY PETITION OF
NEW BEDFORD GAS & EDISON LIGHT COMPANY
SCALE 1" = 20 FT. JULY 21, 1925
PLAN NO. E. 1537

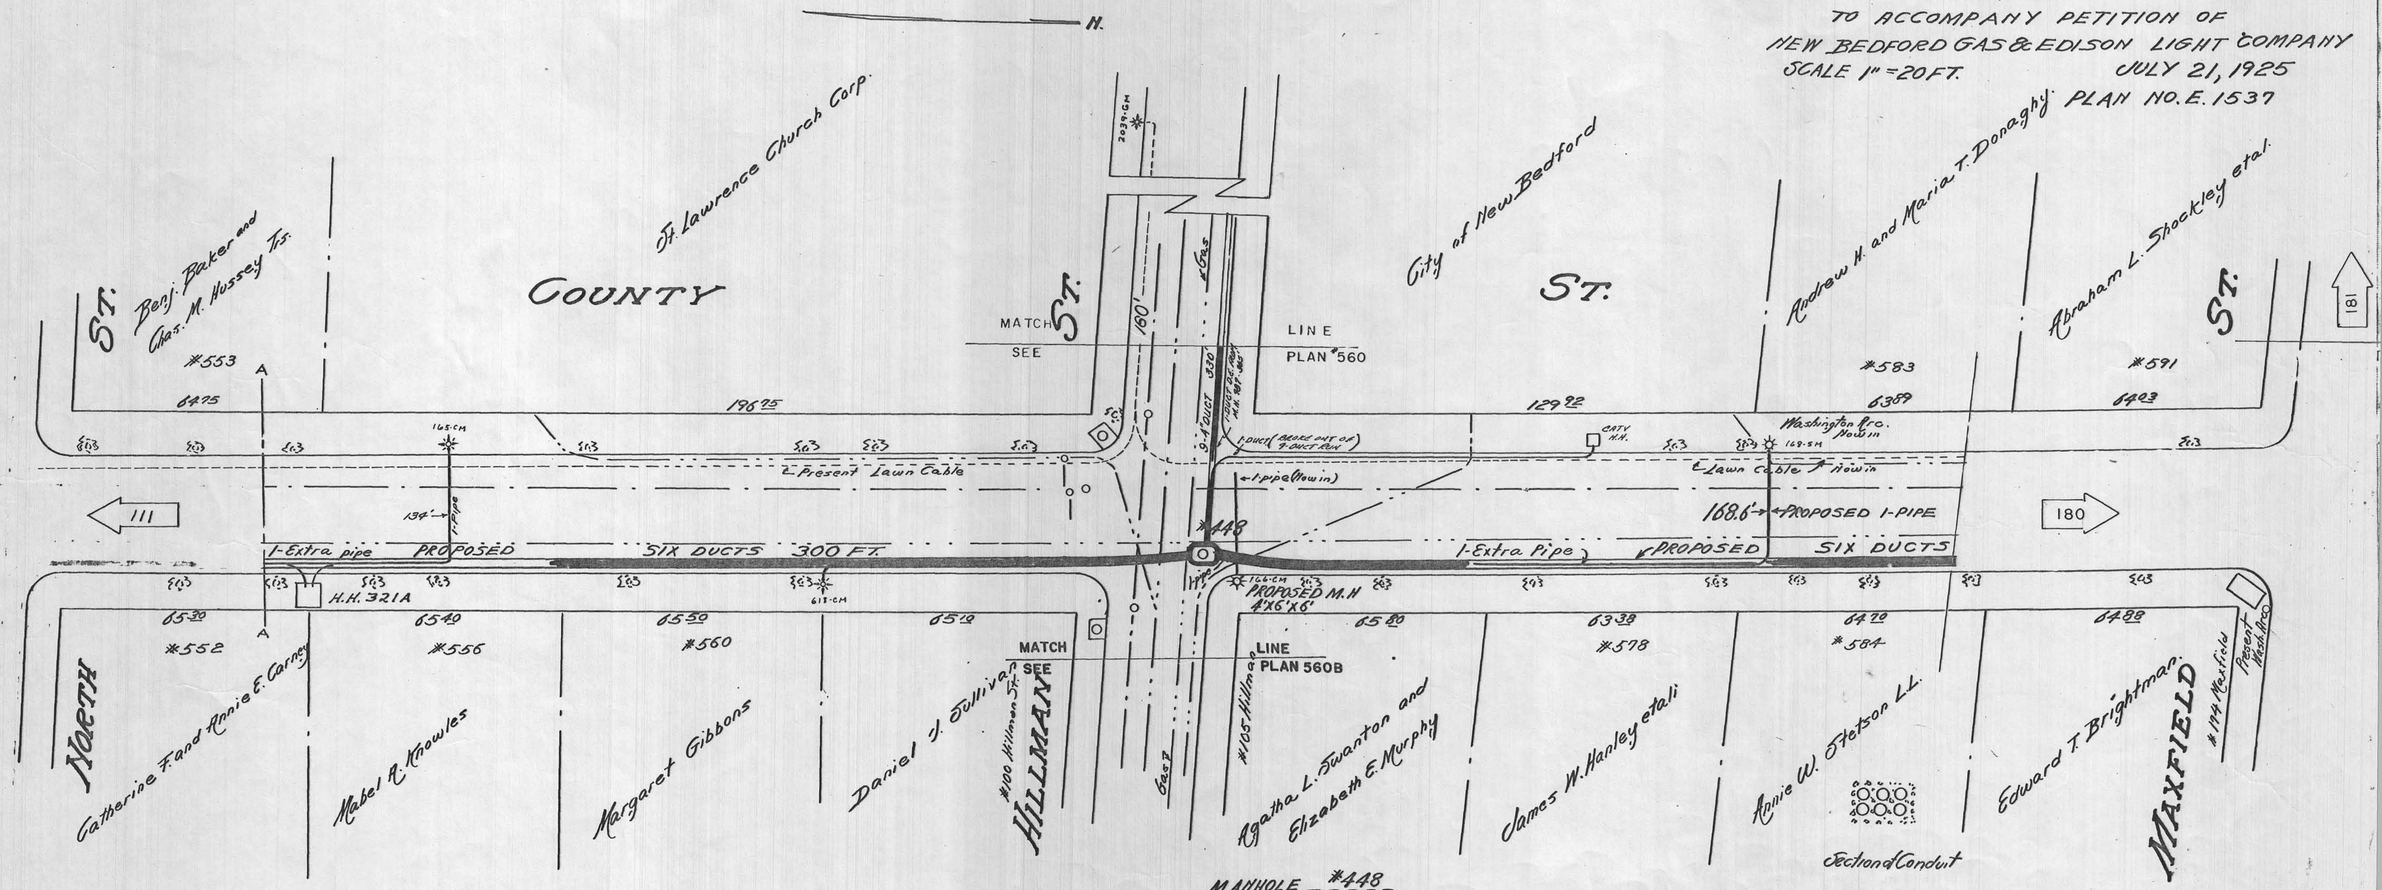

MANHOLE #448
MATERIAL BRICK
CENTER LINE 2 FT. South OF North CURB OF Hillman St.
4 FT. West OF East CURB OF County St.
SIZE INTERIOR EAST AND WEST 7 FEET.
NORTH " SOUTH 6 FEET
SIZE EXTERIOR EAST AND WEST 5.33 FEET.
NORTH " SOUTH 7.33 FEET.
DEPTH — INTERIOR 6 FEET
EXTERIOR 8.5 FEET.

112

Rev. 12/13/00