221

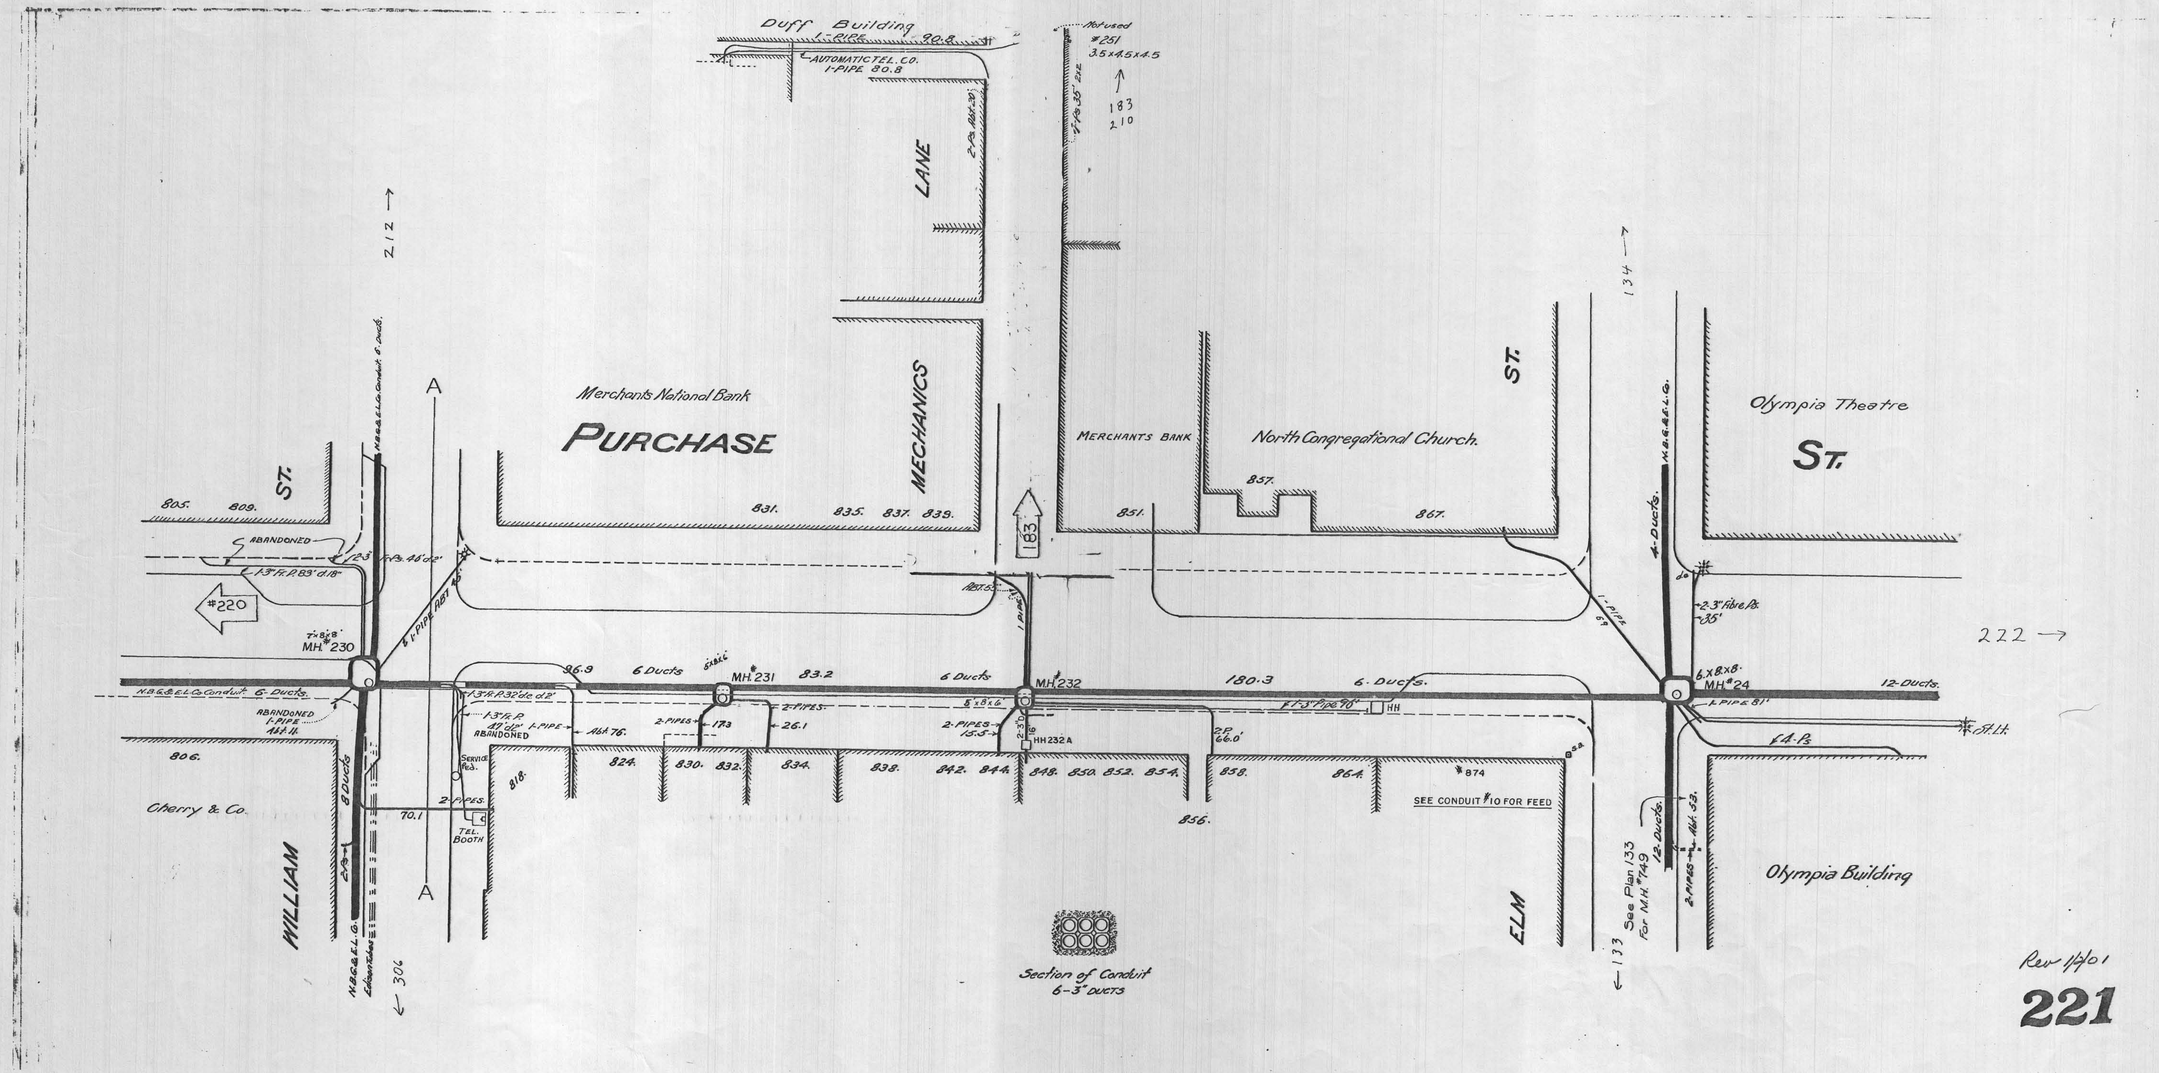
Duff Building
1-Pipe
90.8
AUTOMATIC TEL. CO.
1-PIPE 80.8
LANE
MECHANICS
Merchants National Bank
PURCHASE
ST.
805.
809.
831.
835.
837.
839.
851.
857.
867.
MERCHANTS BANK
North Congregational Church.
ST.
Olympia Theatre
ST.
Not used
#251
3.5x4.5x4.5
183
210
212
134
183
ABANDONED
#220
MH #230
MH #231
MH #232
MH #24
96.9
6 Ducts
83.2
6 Ducts
180.3
6. Ducts.
12-Ducts.
N.B.G.&E.L.Co Conduit 6-Ducts.
ABANDONED
1-PIPE
Art. 11.
806.
Cherry & Co.
WILLIAM
8 Ducts
N.B.G.&E.L.Co.
Conduit
306
A
A
818.
824.
830.
832.
834.
838.
842.
844.
848.
850.
852.
854.
856.
858.
864.
874
SEE CONDUIT #10 FOR FEED
ELM
HH
HH 232A
2-PIPES
173
26.1
76.
70.1
TEL. BOOTH
Service Pcs.
ABANDONED
1-PIPE
Section of Conduit
6-3" DUCTS
4-Ducts.
2-3" Fibre Pcs.
35'
1-PIPE 81'
F.A. Pcs.
F.H.H.
See Plan 133
For M.H. #749
133
Olympia Building
222
Rev 1/1/01
221