297

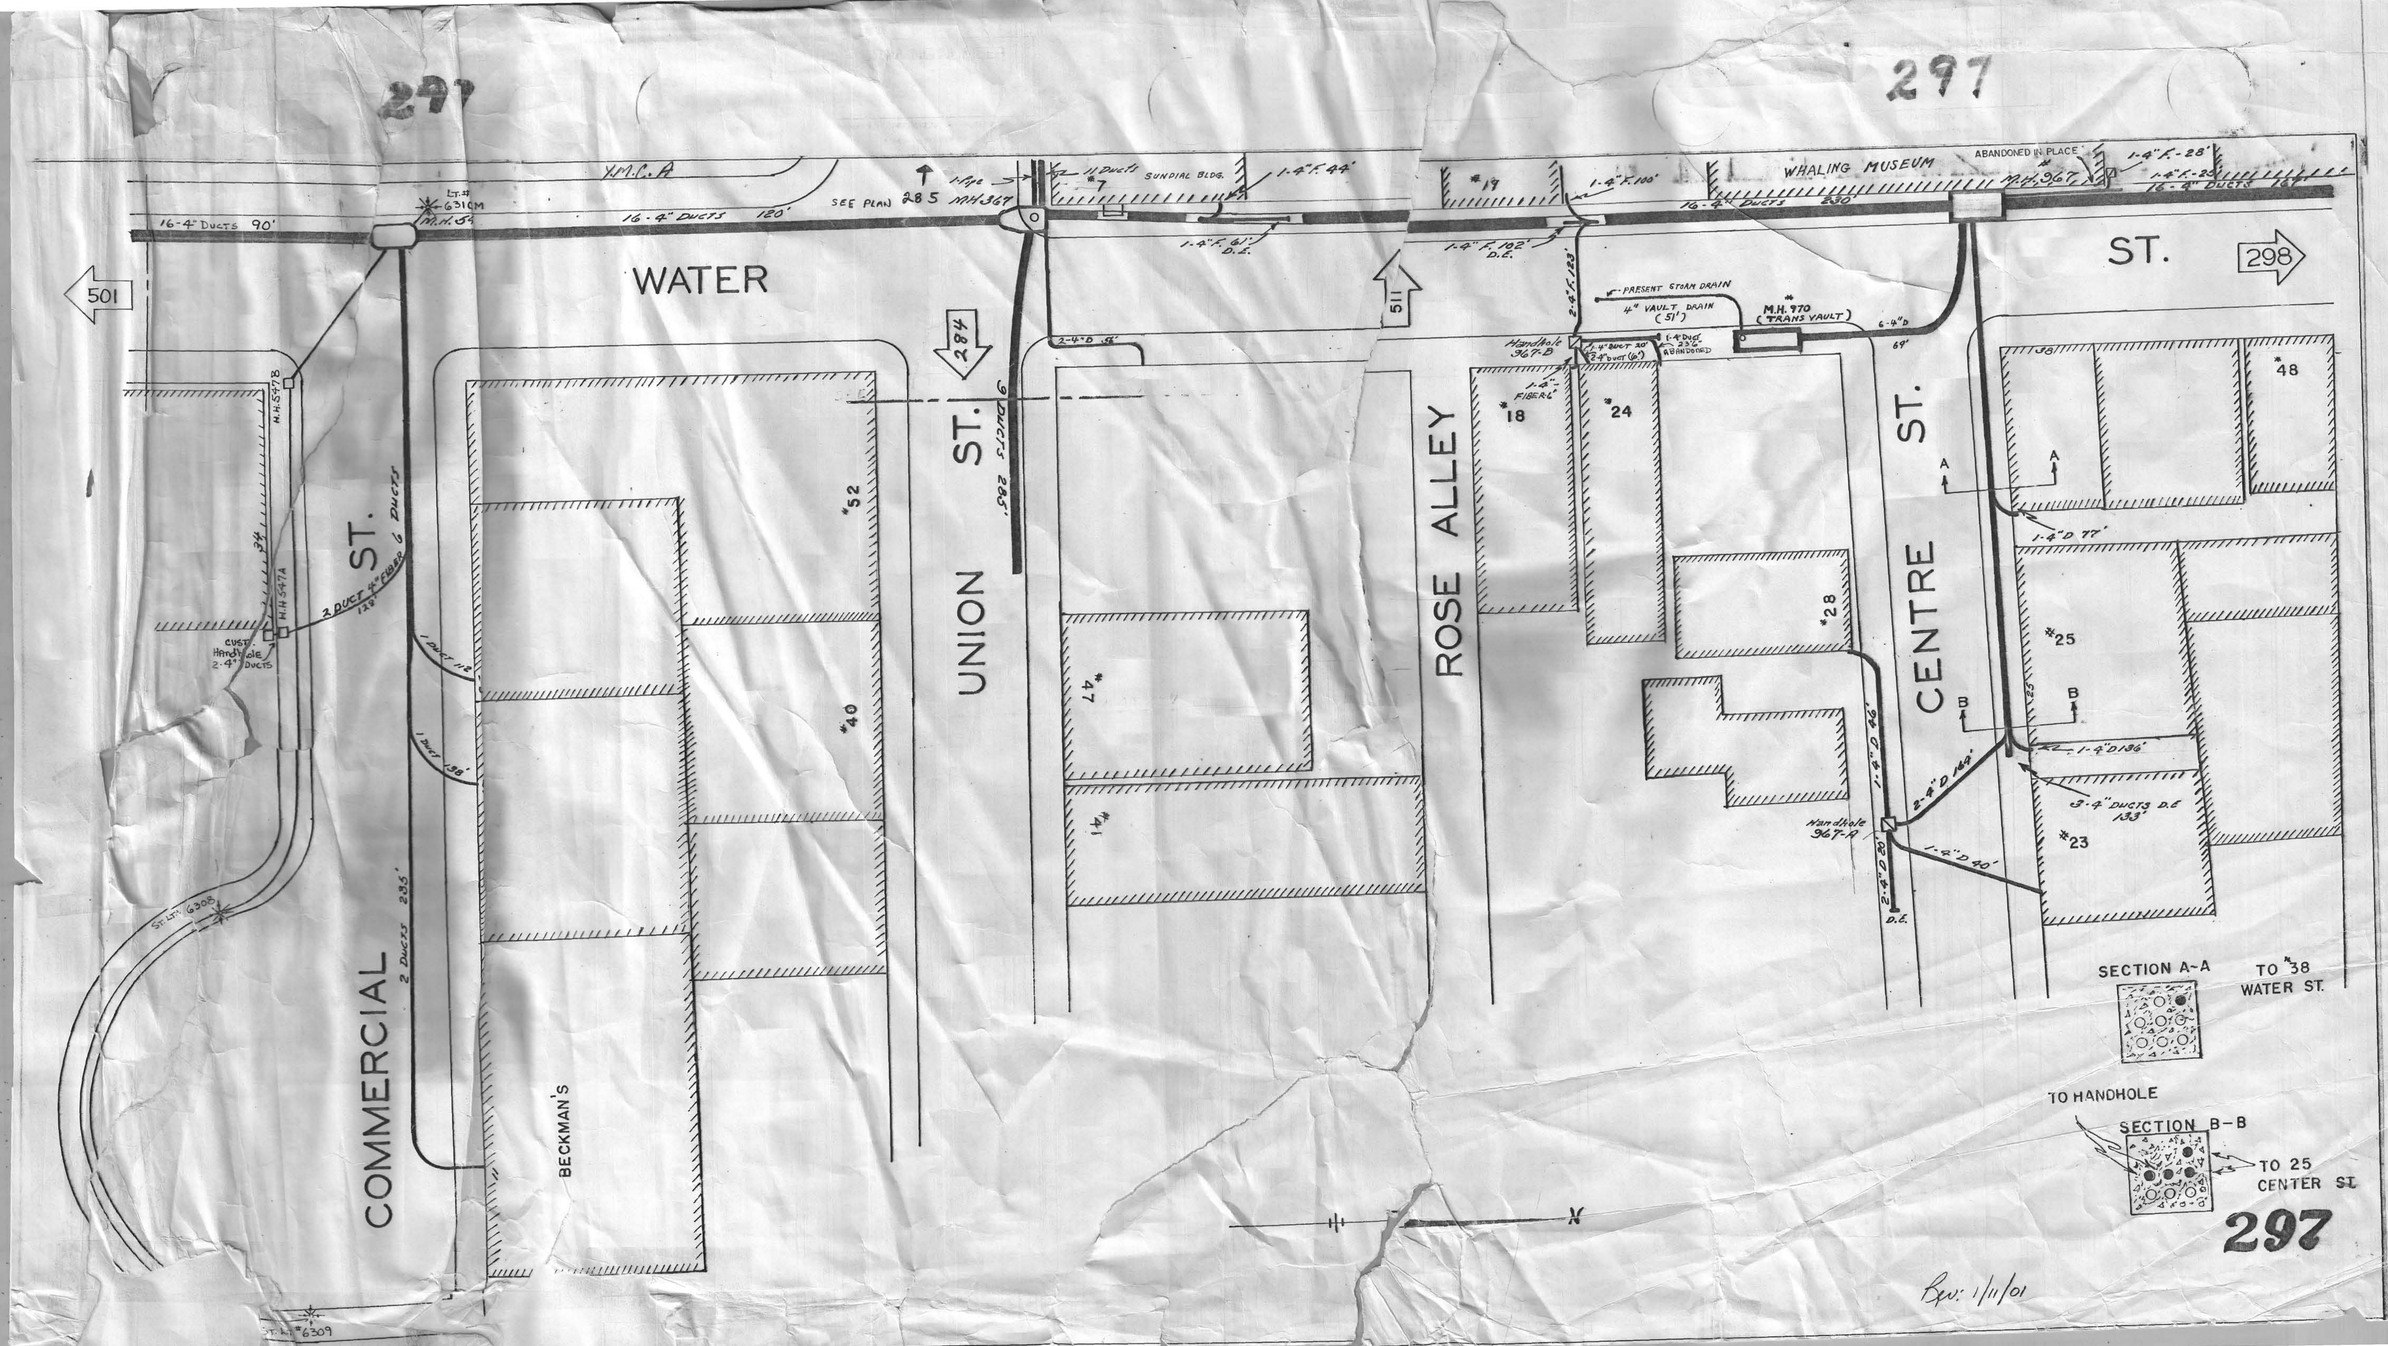
WATER
ST.
501
298
284
511
UNION ST.
ROSE ALLEY
CENTRE ST.
COMMERCIAL ST.
BECKMAN'S
Y.M.C.A.
SEE PLAN 285
SUNDIAL BLDG.
WHALING MUSEUM
ABANDONED IN PLACE
16-4" DUCTS 90'
16-4" DUCTS 120'
16-4" DUCTS 230'
PRESENT STORM DRAIN
4" VAULT DRAIN (51')
M.H. 970 (TRANS VAULT)
Handhole 967-D
Handhole 967-H
CUST. Handhole 2-4" DUCTS
2 DUCT 4" FIBER 128'
2 DUCTS 295'
9 DUCTS 285'
3-4" DUCTS D.E. 133'
SECTION A-A
TO #38 WATER ST.
TO HANDHOLE
SECTION B-B
TO 25 CENTER ST.
297
Rev: 1/11/01