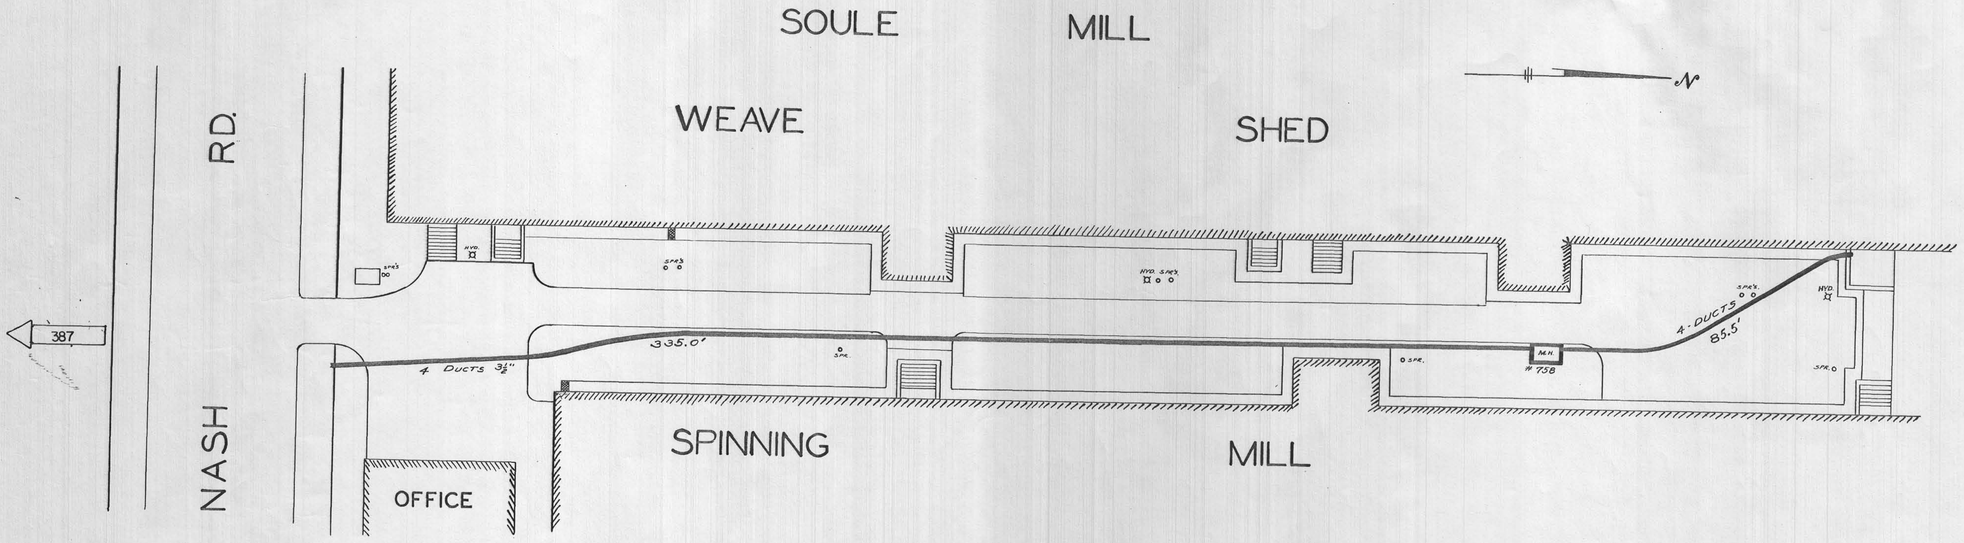

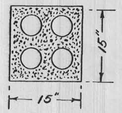

SECTION THRU CONDUIT
4-3½" FIBRE DUCTS SET
IN CONCRETE. AVERAGE
COVER = 30 INCHES