DRAWING NUMBER

DRAWING NUMBER

DRAWING NUMBER

496

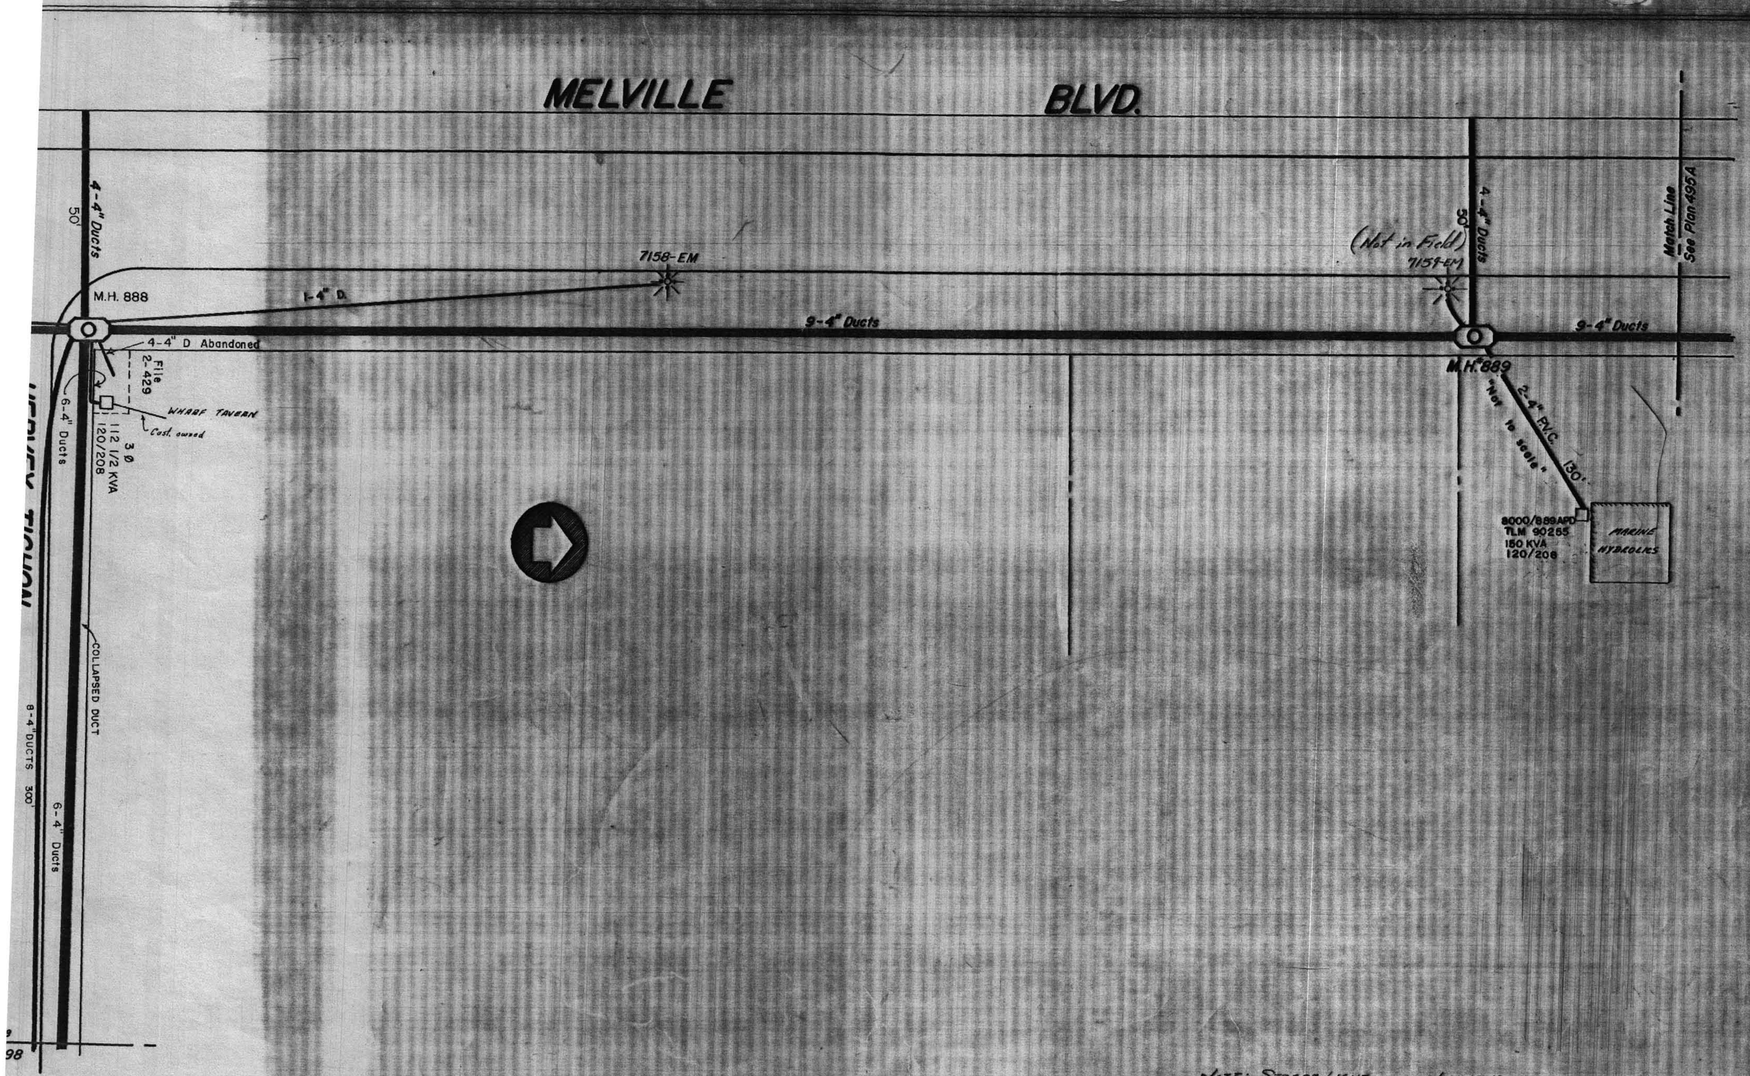

NOTE: STREET LIGHT ——— LOCATIONS SHOWN IN PENCIL HAVE NOT BEEN INSTALLED IN FIELD.

Rev 4/17/2001

496