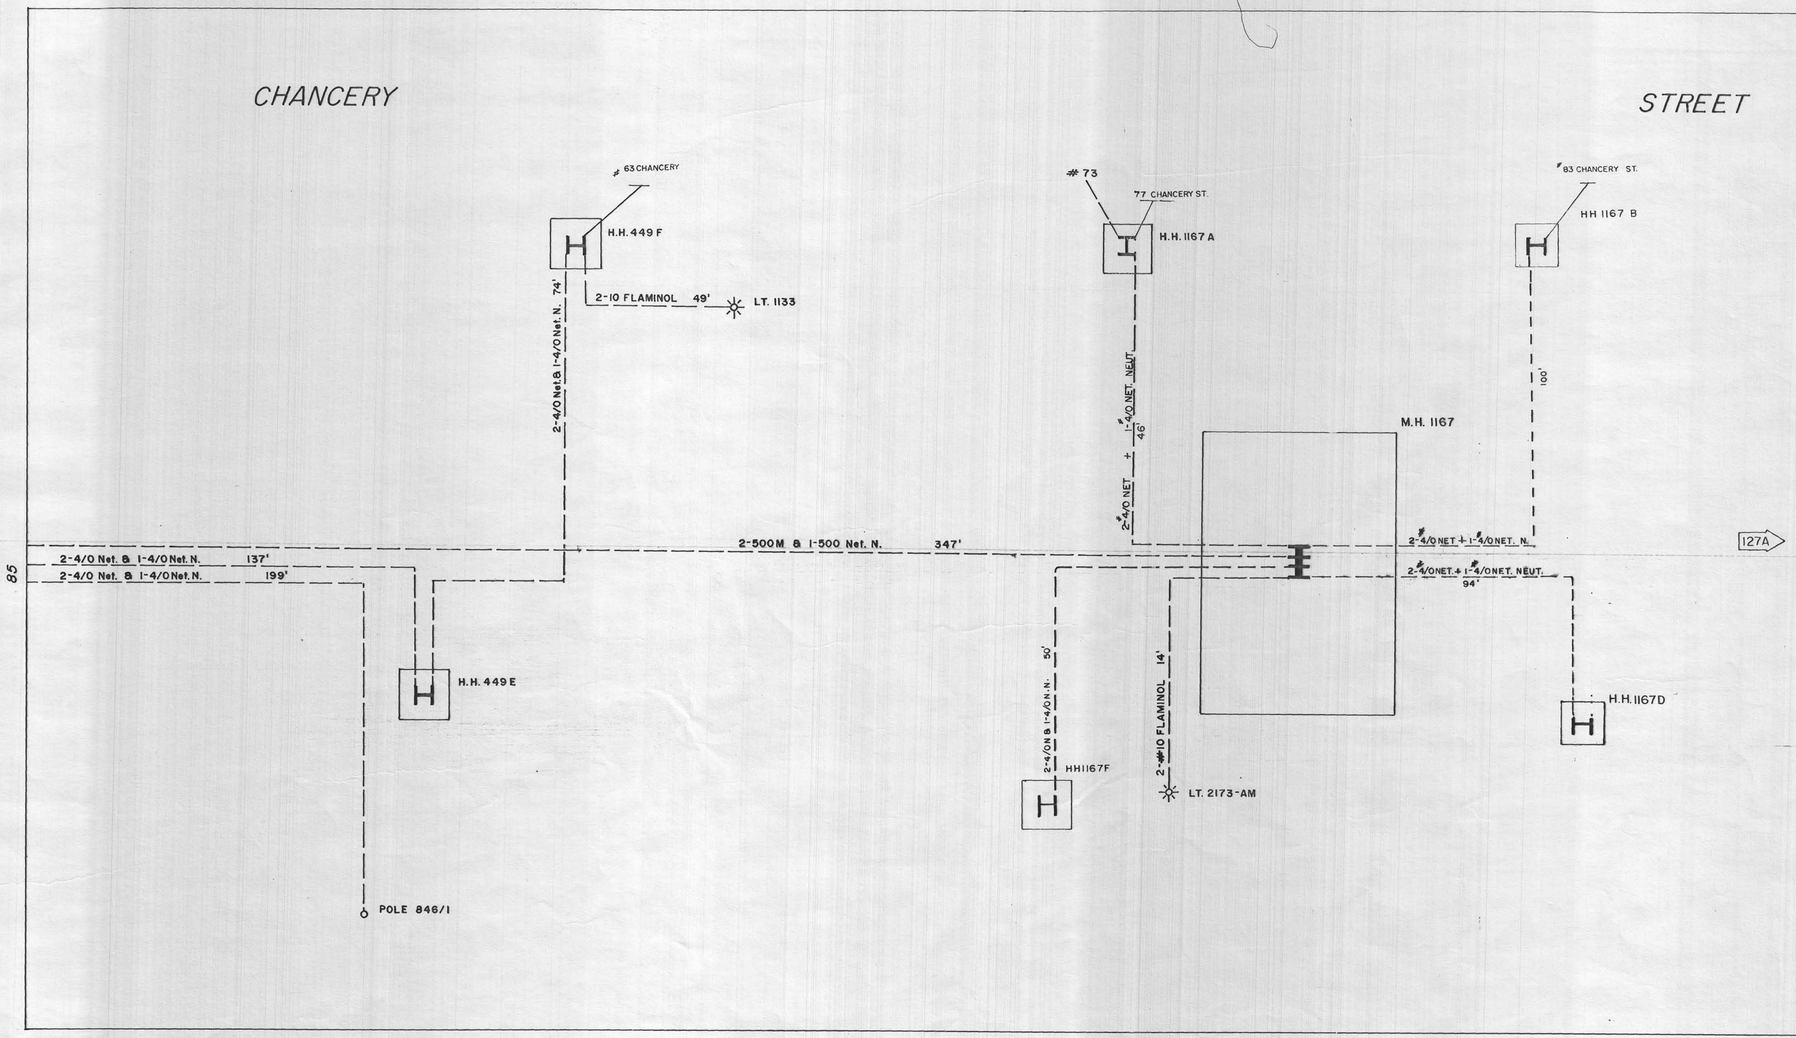

SHEET NO. 85A

COM/ ELECTRIC CO.
CABLE RECORD

IN EFFECT 11-03-92
CORRECTED

CODE

CABLES

SECONDARY
120/230

STREET LIGHT

Rev: 3/17/03