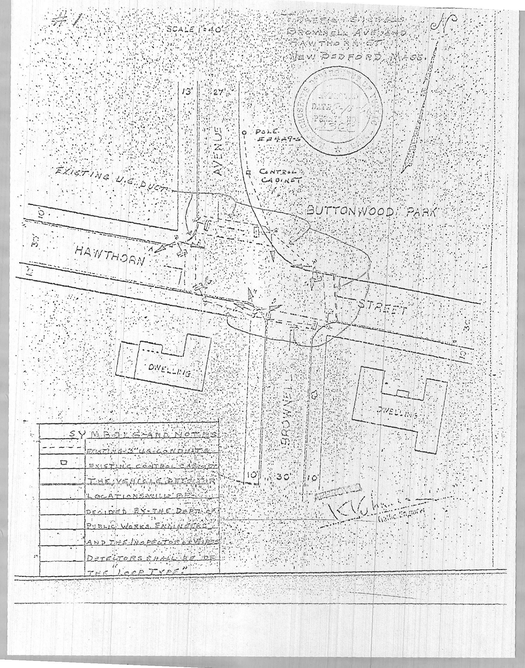
#1
SCALE 1:40
DRAWN BY J.A.M.
CHECKED BY
NEW BEDFORD, MASS.
AVENUE
EXISTING U.G. DUCT
HAWTHORN
STREET
BUTTONWOOD PARK
DWELLING
DWELLING
SEWER
SYMBOLS AND NOTES
EXISTING CENTRAL CABLES
LOCATION WILL BE
DESIGNED BY THE DEPT. OF
PUBLIC WORKS ENGINEER
AND THE INSPECTION WORK
DEFECTIVE CABLE OR
TYPE "LOOP TYPE"