NEW BEDFORD TRAFFIC CONTROL
PURCHASE STREET & DEANE STREET
LOCATION NO. 2

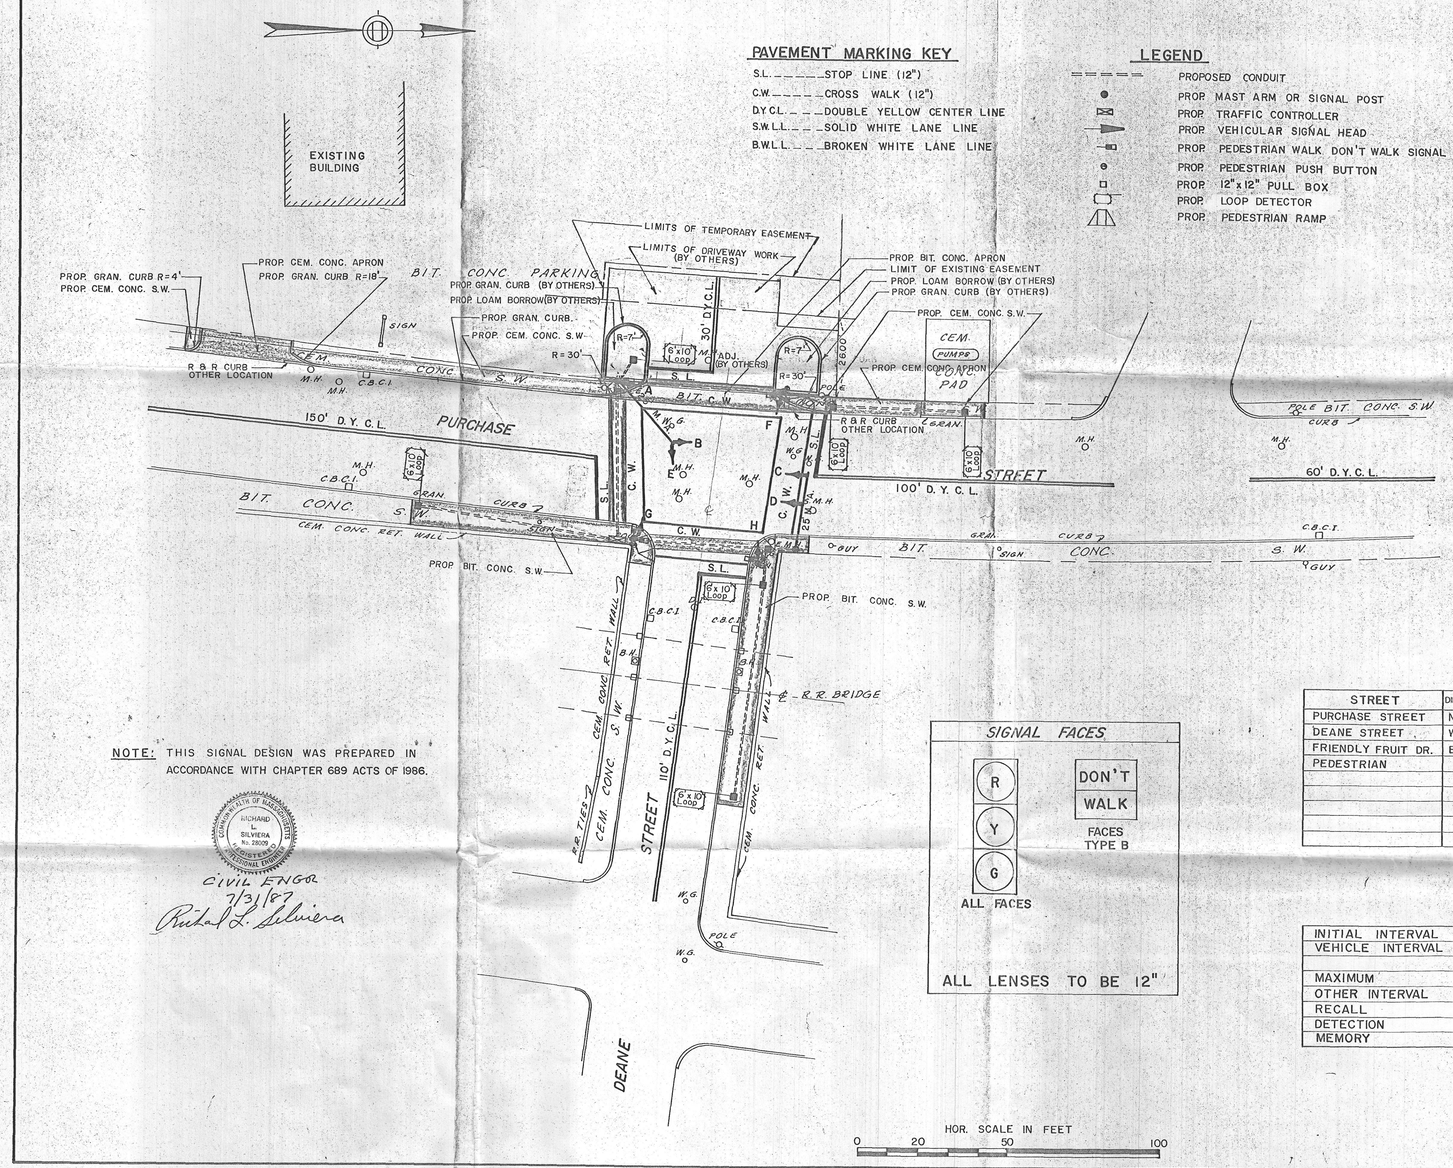

MAJOR ITEMS REQUIRED	
QTY.	ITEM
1	CONTROLLER TYPE 3W W/CABINET & FOUNDATION
2	25 FT. MAST ARM TYPE II W/ FOUNDATION
3	10 FT. SIGNAL POST W/ FOUNDATION
8	ONE WAY SIGNAL HOUSING - 3 LENS - 12 INCH
8	PEDESTRIAN SIGNAL HEADS TYPE B
4	PEDESTRIAN PUSH BUTTON
7	PULL BOX - 12"x 12"
6	6'x 10' WIRE LOOP DETECTOR W/2 CHANNEL AMP
1	SERVICE CONNECTION
	Necessary Duct Cable, Labor, Miscellaneous Material And Equipment To Complete The Installation.

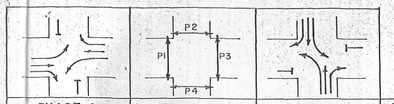

STREET	DIRECTION	FACES	I	PHASE A 2	3		PHASE B 4	5			PHASE C 6	7	8		EMER.
PURCHASE STREET	NB-SB	A,B,C,D	G	Y	R		R	R			R	R	R		F. Y.
DEANE STREET	WB	E,F	R	R	R		R	R			G	Y	R		F. R.
FRIENDLY FRUIT DR.	EB	G,H	R	R	R		R	R			G	Y	R		F. R.
PEDESTRIAN	-	ALL	DW	DW	DW		W	FDW			DW	DW	DW		OUT

INITIAL INTERVAL	4								4			
VEHICLE INTERVAL	4								4			
MAXIMUM	30				7	8			20			
OTHER INTERVAL		4	1							4	1	
RECALL	OFF								OFF			
DETECTION	Pulse								Pulse			
MEMORY	ON								ON			

SIGNAL FACES

R Y G — ALL FACES

DON'T WALK — FACES TYPE B

ALL LENSES TO BE 12"

NOTE: THIS SIGNAL DESIGN WAS PREPARED IN ACCORDANCE WITH CHAPTER 689 ACTS OF 1986.

COMMONWEALTH OF MASSACHUSETTS RICHARD L. SILVIERA No. 28039 REGISTERED PROFESSIONAL ENGINEER

CIVIL ENGR.
7/3/87
Richard L. Silviera