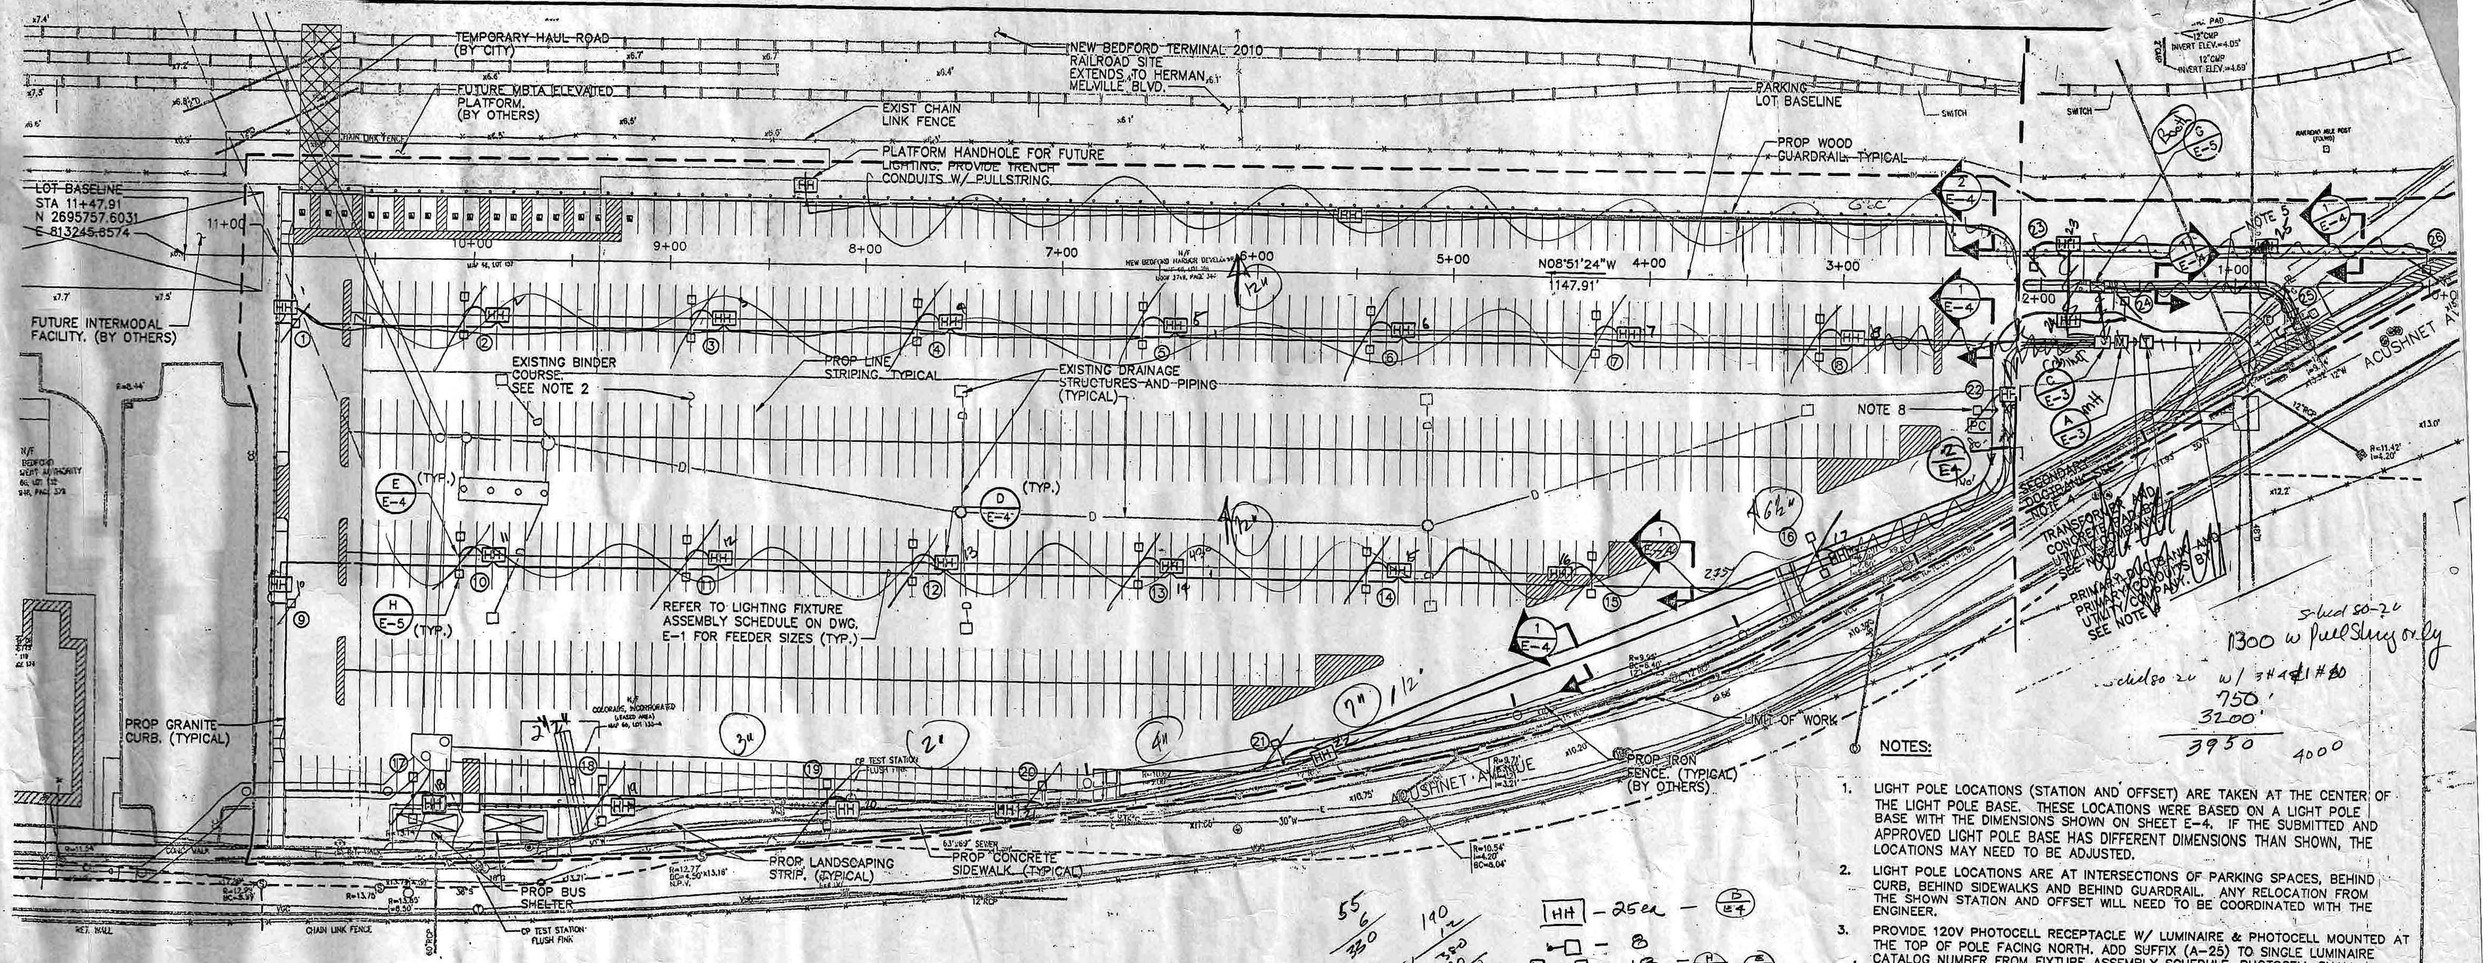


## NOTES:

1. LIGHT POLE LOCATIONS (STATION AND OFFSET) ARE TAKEN AT THE CENTER OF THE LIGHT POLE BASE. THESE LOCATIONS WERE BASED ON A LIGHT POLE BASE WITH THE DIMENSIONS SHOWN ON SHEET E-4. IF THE SUBMITTED AND APPROVED LIGHT POLE BASE HAS DIFFERENT DIMENSIONS THAN SHOWN, THE LOCATIONS MAY NEED TO BE ADJUSTED.
2. LIGHT POLE LOCATIONS ARE AT INTERSECTIONS OF PARKING SPACES, BEHIND CURB, BEHIND SIDEWALKS AND BEHIND GUARDRAIL. ANY RELOCATION FROM THE SHOWN STATION AND OFFSET WILL NEED TO BE COORDINATED WITH THE ENGINEER.
3. PROVIDE 120V PHOTOCELL RECEPTACLE W/ LUMINAIRE & PHOTOCELL MOUNTED AT THE TOP OF POLE FACING NORTH. ADD SUFFIX (A-25) TO SINGLE LUMINAIRE CATALOG NUMBER FROM FIXTURE ASSEMBLY SCHEDULE. PHOTOCELL SHALL OPERATE LIGHTING CONTACTOR IN CONJUNCTION WITH TIMECLOCK & SELECTOR SWITCH, REFER TO CONTROL WIRING DETAIL ON DWG. E-5.
4. ELECTRIC SERVICE CONNECTION REFER TO ONE-LINE DIAGRAM ON DWG. E-3 FOR ADDITIONAL INFORMATION.
5. TELEPHONE SERVICE CONNECTION. 2" CONDUIT FROM VERIZON UNDERGROUND CONDUIT TO FARE COLLECTION BOOTH BACKBOARD. ALL WORK SHALL BE COORDINATED WITH VERIZON.

SCALE IN FEET
40 0 40

| ISSUE | DATE | DESCRIPTION | BY | CHKD | APP |
|---|---|---|---|---|---|

CITY OF NEW BEDFORD, MASSACHUSETTS

RAIL YARD CSO RELOCATION PROJECT, BID NO 946
CHANGE ORDER NO 2 – WHALES TOOTH PARKING LOT

ELECTRICAL PLAN

STV Incorporated
321 Summer Street
Boston, MA. 02210

PROJECT MANAGER

| SCALE: 1"=40'-0" | DRAWN BY: | DESIGN BY: | CHECK BY: | PLAN NO. |
|---|---|---|---|---|
| DATE: 10-03-03 | WD | MC | PK | SHEET E-2 |