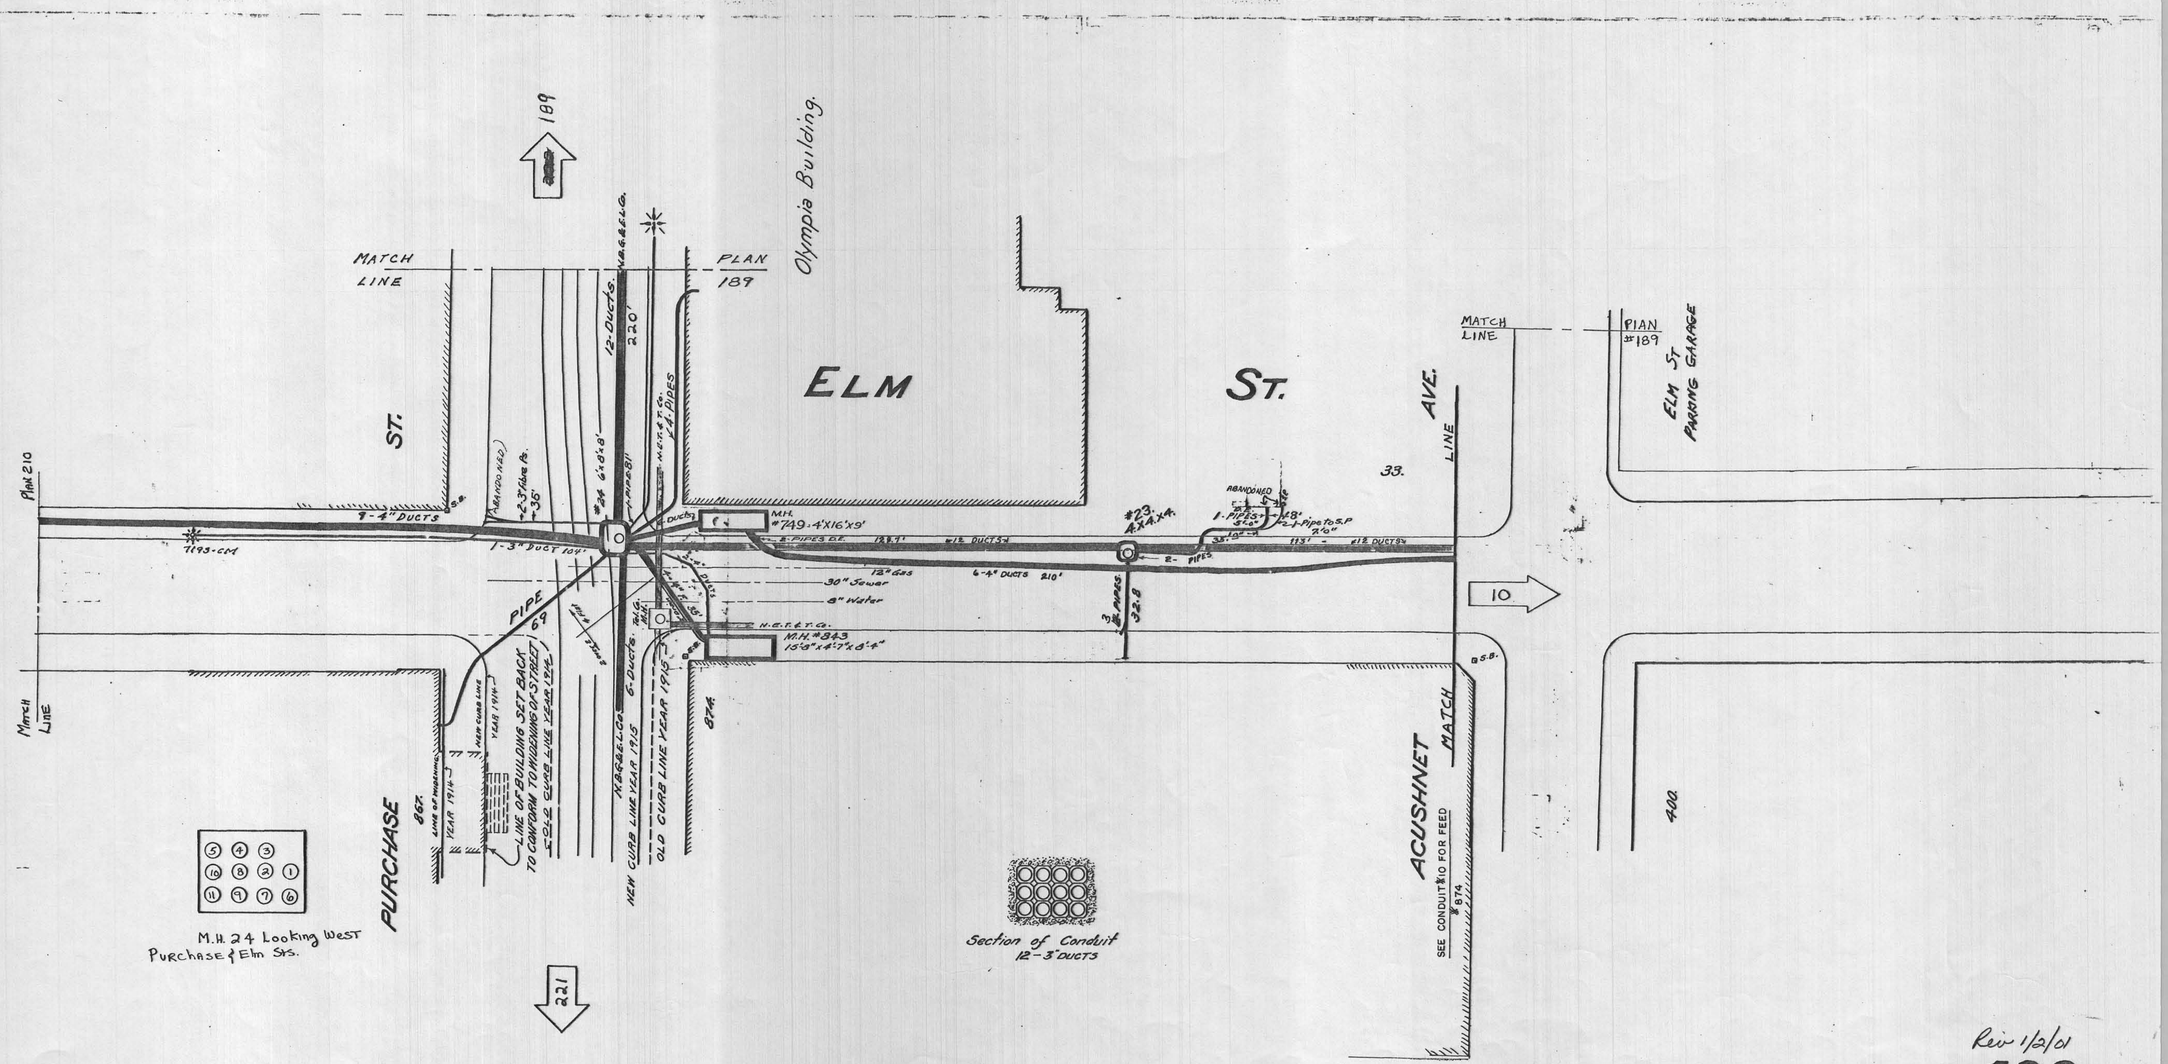
MATCH LINE
PLAN 189
Olympia Building.
ELM ST.
ELM ST.
AVE.
LINE
MATCH LINE
PLAN #189
ELM ST PARKING GARAGE
PLAN 210
MATCH LINE
PURCHASE ST.
ACUSHNET
MATCH
189
10
221
4-4" DUCTS
1-3" DUCT 104'
12-DUCTS.
220'
N.E.G.&E.L.Co.
M.H. #749 4'X16'X9'
12" DUCTS 54'
12" DUCTS 54'
6-4" DUCTS 210'
12" Gas
30" Sewer
8" Water
M.H. #343 15'8"X4'7"X8'4"
PIPE 69
6-DUCTS.
NEW CURB LINE YEAR 1915
OLD CURB LINE YEAR 1915
LINE OF BUILDING SET BACK TO CONFORM TO WIDENING OF STREET
SEE CONDUIT #10 FOR FEED
Section of Conduit 12-3" DUCTS
M.H. 24 Looking West Purchase & Elm Sts.
400

Rev 1/2/01

133