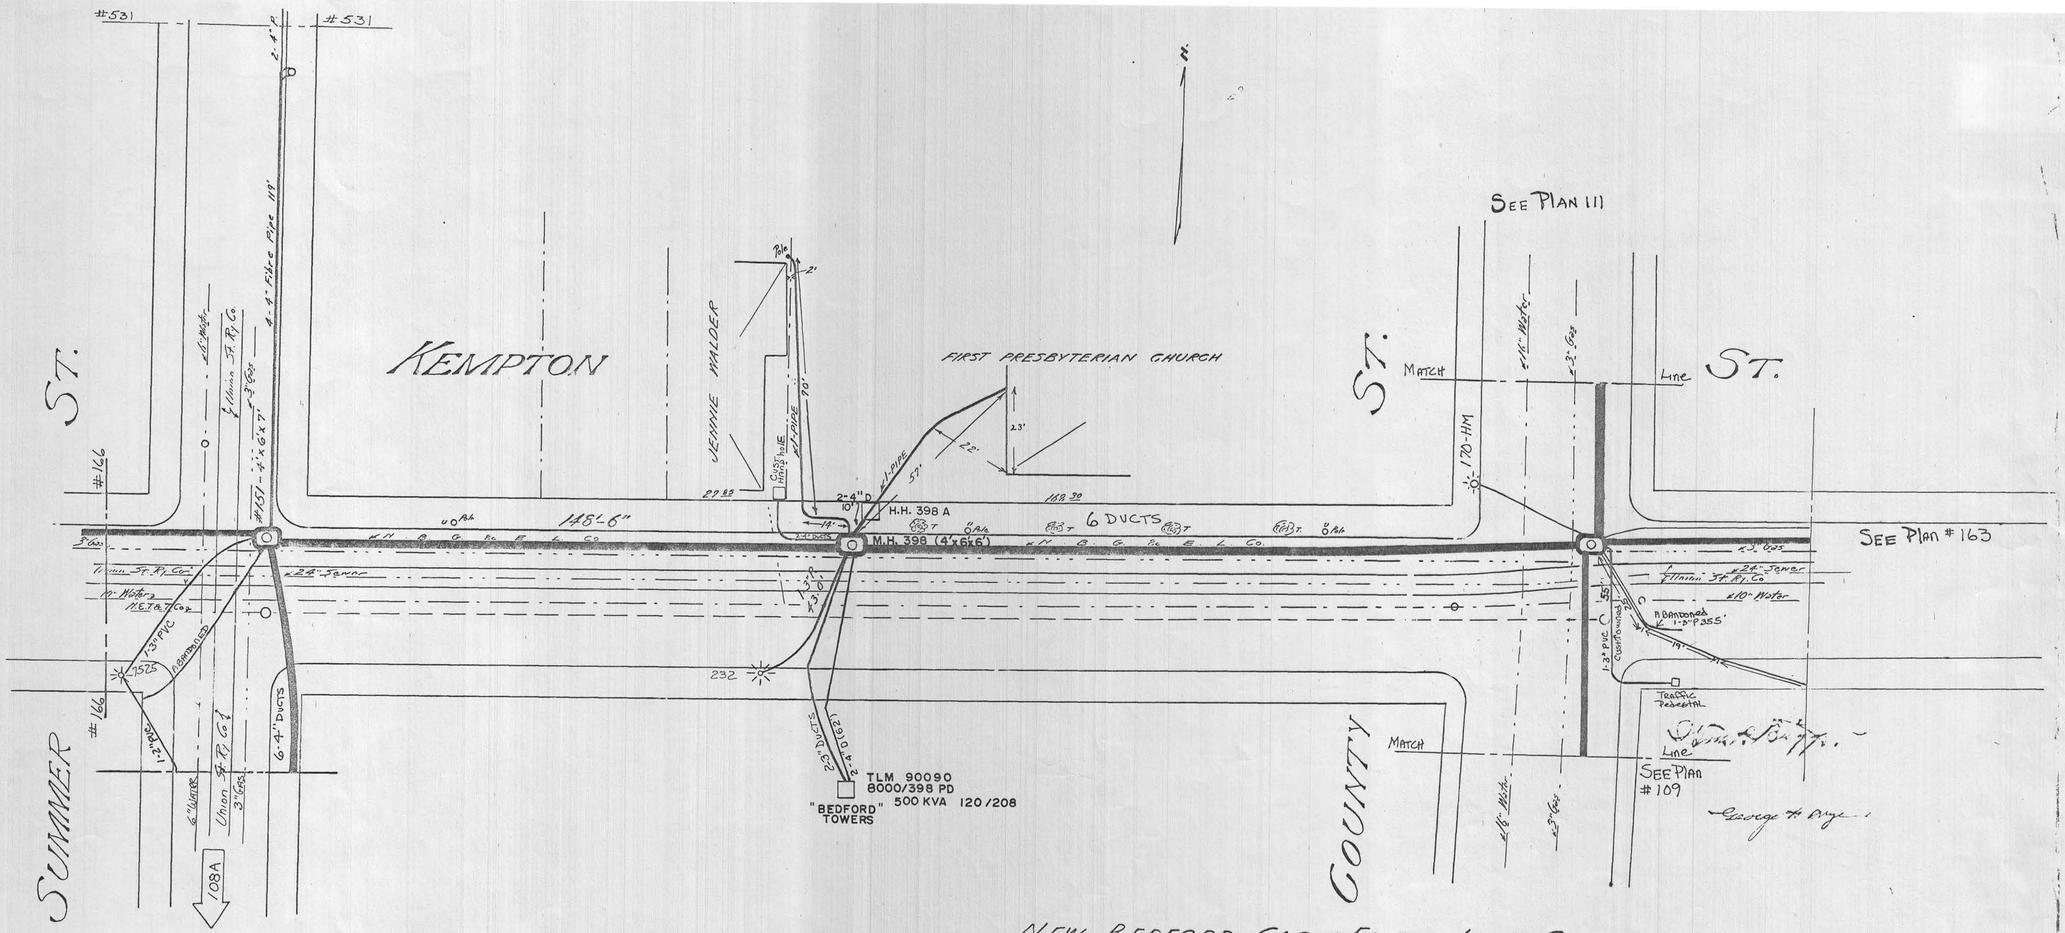

MANHOLE #398
MATERIAL BRICK
CENTER LINE 146 FT. EAST OF EAST CURB OF Summer St.
3 FT. South OF North CURB OF Kempton St.
SIZE INTERIOR — EAST AND WEST 6 FEET
NORTH " SOUTH 4 FEET
SIZE EXTERIOR — EAST AND WEST 8.33 FEET
NORTH " SOUTH 5.33 FEET
DEPTH INTERIOR 6 FEET
EXTERIOR 8.5 FEET

NEW BEDFORD GAS AND EDISON LIGHT CO.

Plan Showing

Proposed Location of 4'x6'x6' Manhole

Scale 1"=20' June 27, 1923

Plan No. E. 1109