SHEET ONE OF THREE SHEETS.
PLAN ACCOMPANYING PETITION OF
NEW BEDFORD GAS & EDISON LT. CO.
TO BUILD MANHOLES AND LAY
CONDUIT IN CROSS ST. AND
CANNON ST.
Scale 1" = 20 FT. MARCH 12 1930
PLAN No. E. 1852

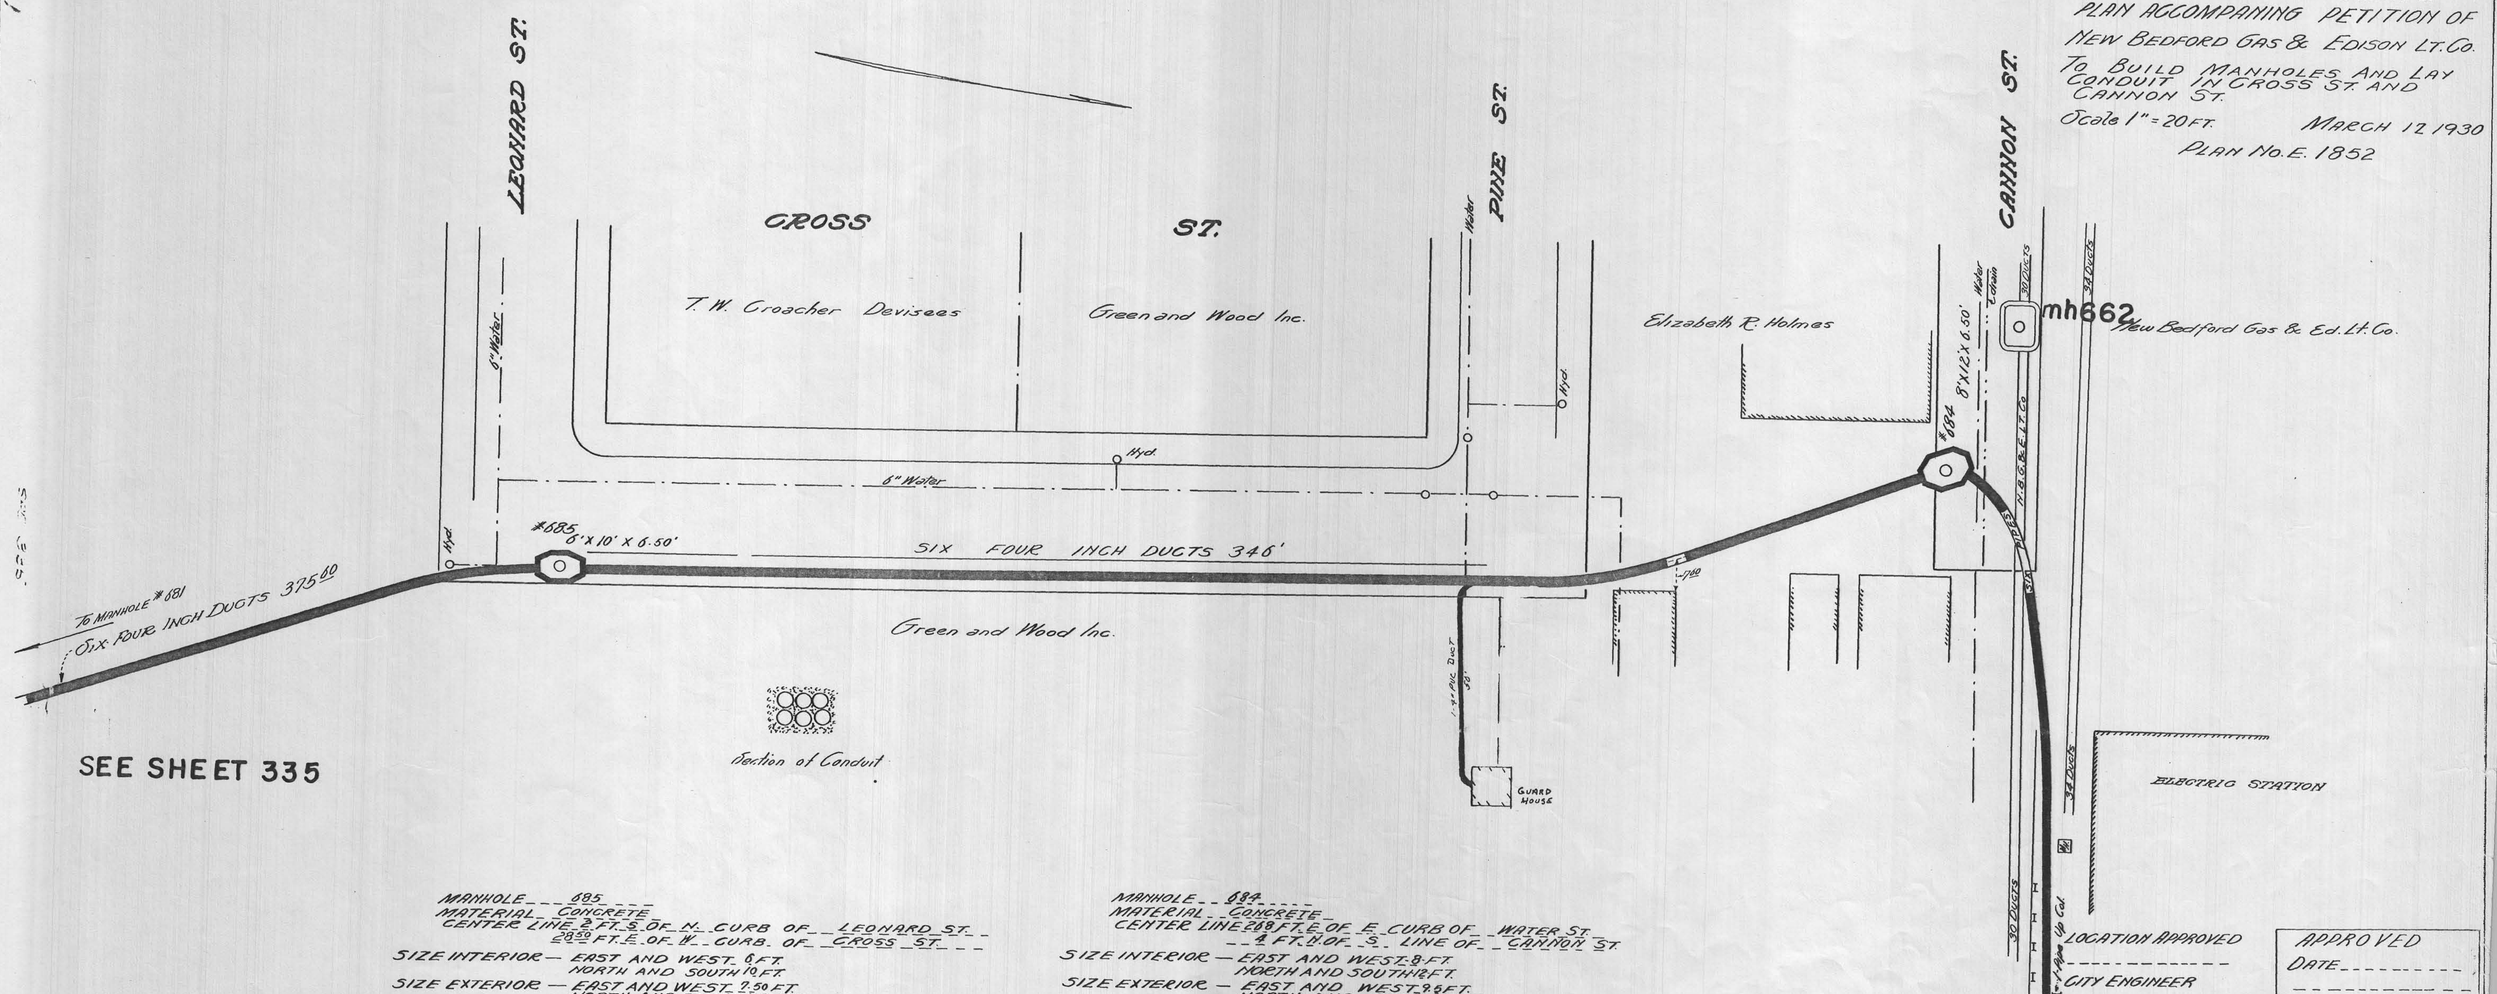


MANHOLE 685
MATERIAL CONCRETE
CENTER LINE 2 FT. S. OF N. CURB OF LEONARD ST.
28.20 FT. E. OF W. CURB. OF CROSS ST.
SIZE INTERIOR — EAST AND WEST 6 FT.
NORTH AND SOUTH 10 FT.
SIZE EXTERIOR — EAST AND WEST 7.50 FT.
NORTH AND SOUTH 11.50 FT.
DEPTH INTERIOR 6.20 FEET
EXTERIOR 7.50 FEET

MANHOLE 684
MATERIAL CONCRETE
CENTER LINE 28.8 FT. E. OF E. CURB OF WATER ST.
4 FT. N. OF S. LINE OF CANNON ST.
SIZE INTERIOR — EAST AND WEST 8 FT.
NORTH AND SOUTH 12 FT.
SIZE EXTERIOR — EAST AND WEST 9.6 FT.
NORTH AND SOUTH 13.6 FT.
DEPTH INTERIOR 6.50 FEET
EXTERIOR 7.5 FEET

LOCATION APPROVED
CITY ENGINEER

APPROVED
DATE
INSPECTOR OF WIRES
NEW BEDFORD MASS

334

Drawn By