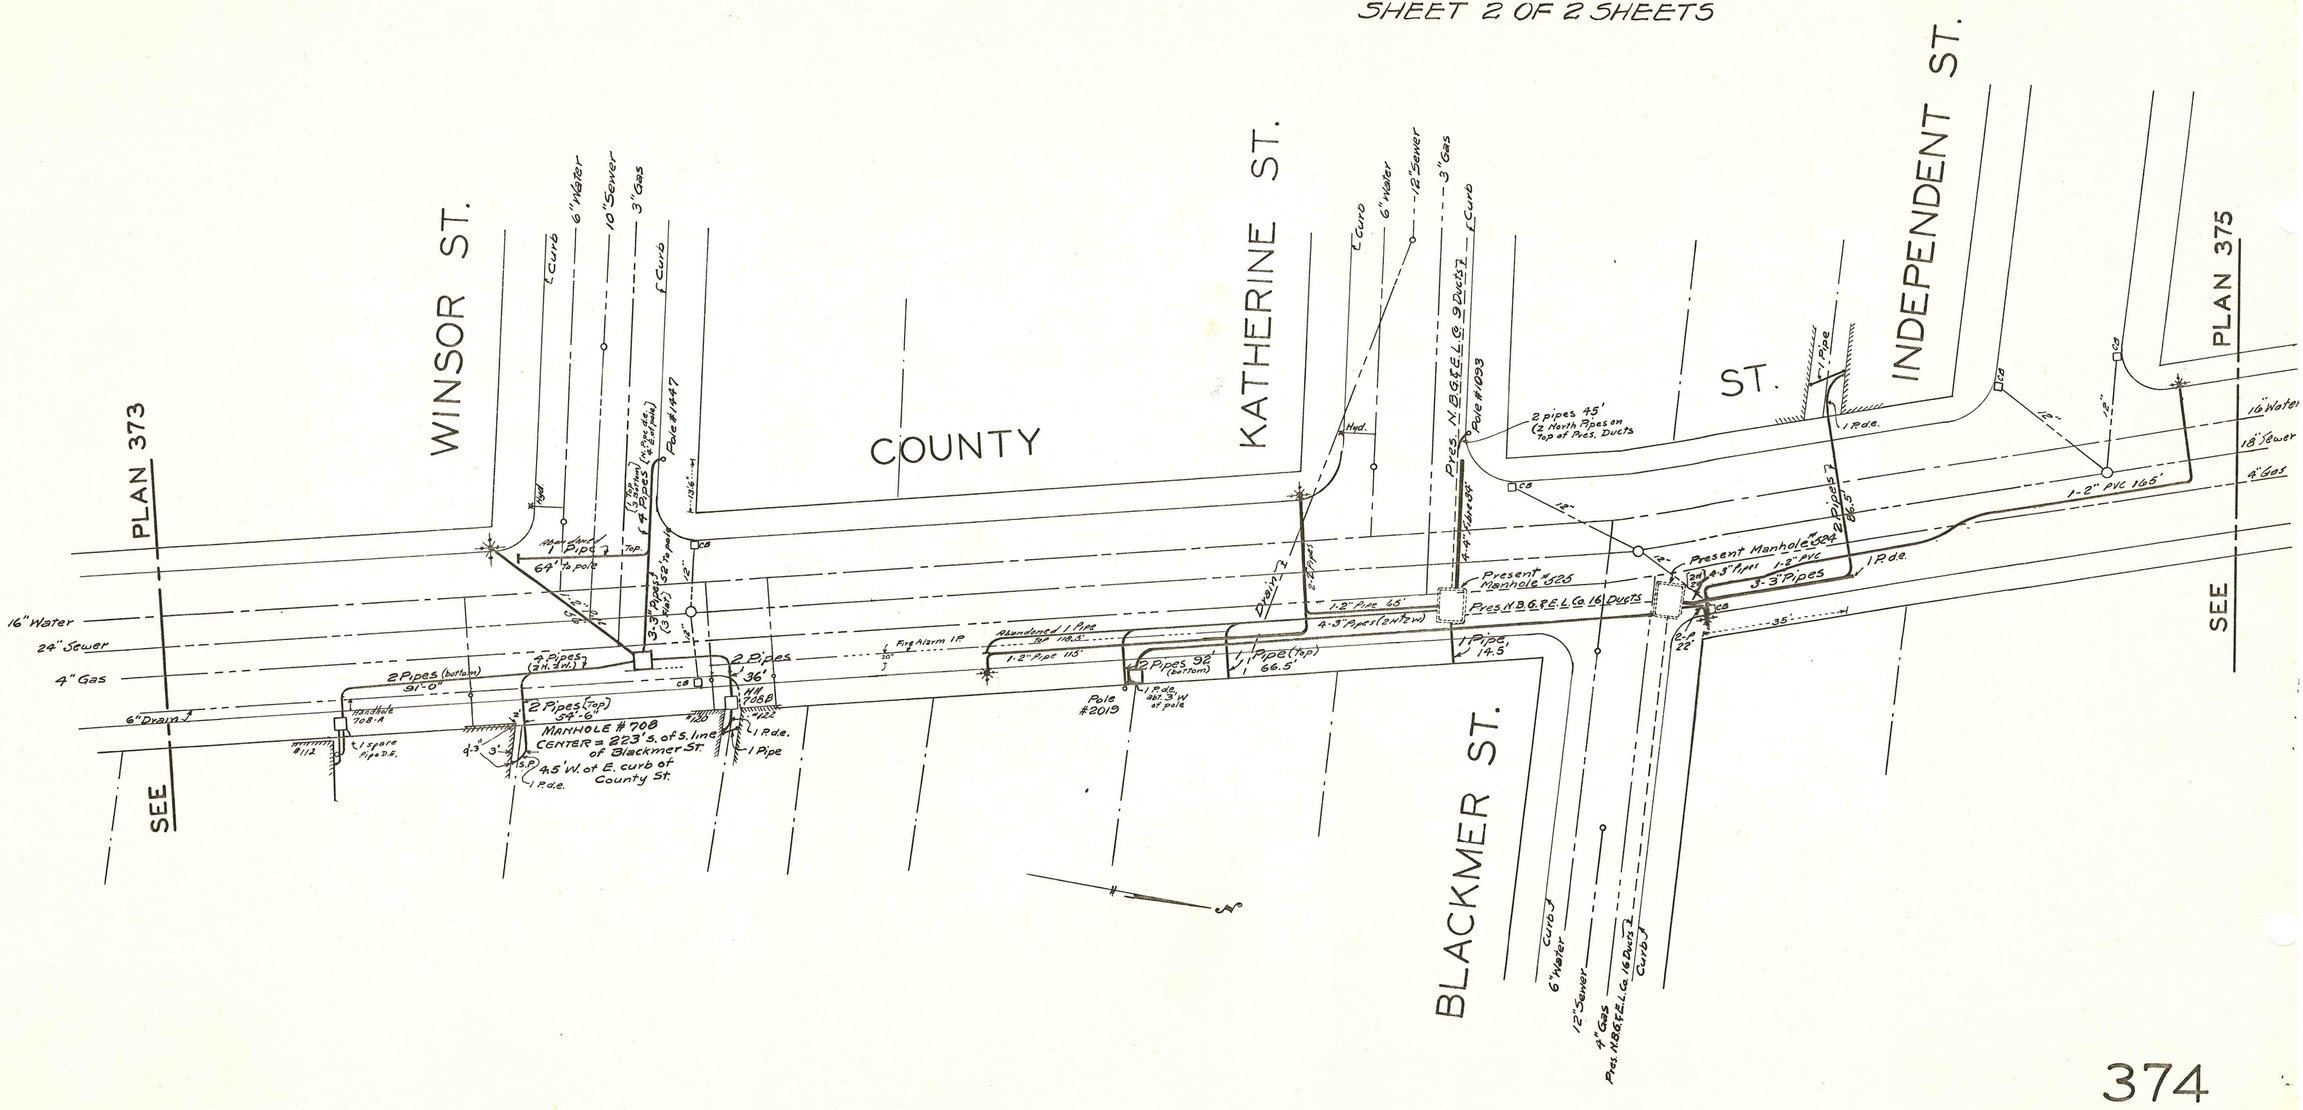
WINSOR ST.
COUNTY
KATHERINE ST.
ST.
INDEPENDENT ST.
BLACKMER ST.
PLAN 373
PLAN 375
SEE
SEE
16" Water
24" Sewer
4" Gas
6" Drain
6" Water
10" Sewer
3" Gas
℄ Curb
Hyd.
Pole #1447
64' to pole
2 Pipes (bottom) 91'-0"
2 Pipes (top) 34'-6"
MANHOLE # 708
CENTER = 223' S. of S. line of Blackmer St.
4.5' W. of E. curb of County St.
2 Pipes 36'
Fire Alarm IP
Abandoned 1 Pipe
1-2" Pipe 115'
2 Pipes 92' (bottom)
1 Pipe (top) 66.5'
Pole #2019
Pres. N.B.&E.E.L.Co. 9 Ducts
Pole #1033
2 pipes 45' (2 North Pipes on top of Pres. Ducts)
Present Manhole #525
Present Manhole #524
Pres. N.B.&E.E.L.Co. 16 Ducts
1-2" PVC 165'
3-3" Pipes
1 Pipe 14.5
1 Pde.
12"
35'