
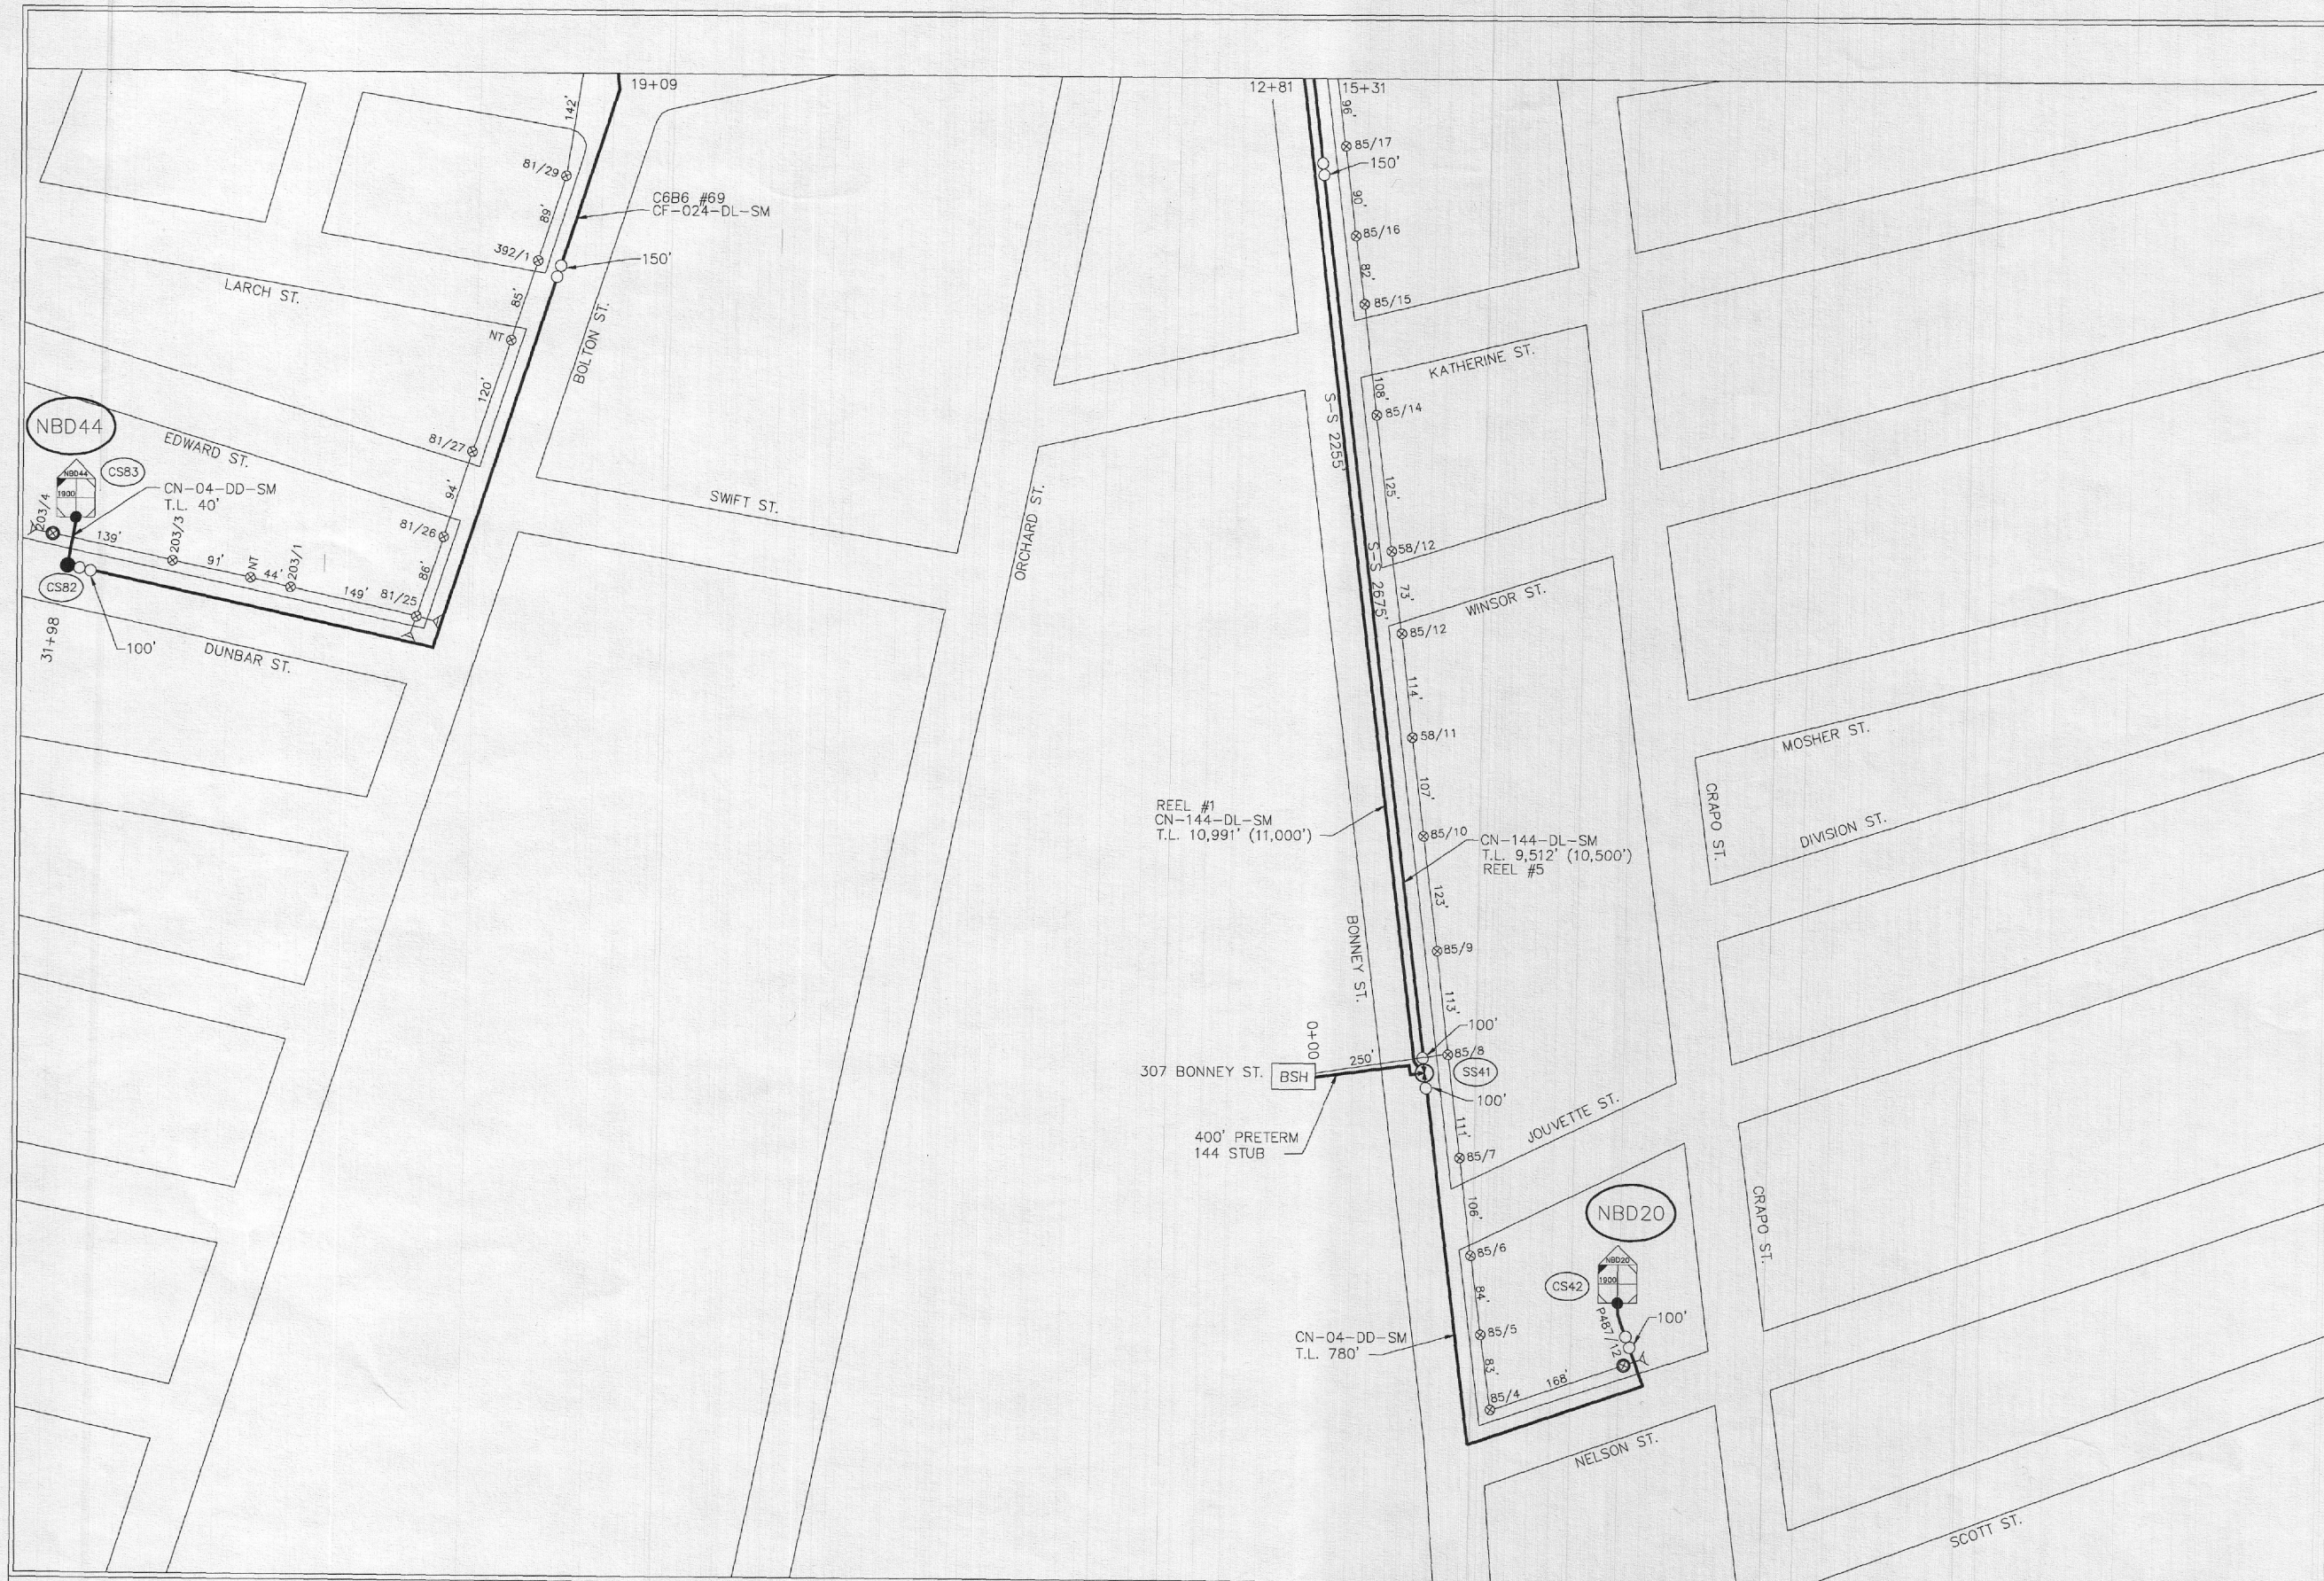


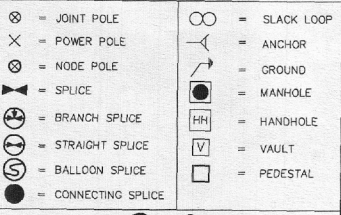

PERMIT ONLY	
 YOUR NETWORK. EVERYWHERE.	
3030 Worrenville Road Suite 340, Lisle, IL 60532	
Project #:	NE-MA-NEWBED-MPS
Job Title:	New Bedford, Ma
Engineer:	Scott McGee
Original Issue Date:	
Published Date:	3/11/09
Bill of Materials:	
Description	Qty.
Fiber - 576	0
Fiber - 288	0
Fiber - 144	2,512'
Fiber - 96	0
Fiber - 72	0
Fiber - 48	0
Fiber - 36	0
Fiber - 24	1,289'
Fiber - 12	0
Fiber - Drop	787'
Total Fiber	4,588'
Route - Aerial	2,572'
Route - UG-Leased	0
Route - UG-New Conduit	0
Route - Base Station	250'
Total Route Footage	2,822'
Poles - Power	25
Poles - Telco	0
Poles - Other	0
Total Poles	25
Nodes	2
1/4" Strand	2,572'
Connecter Splices	4
Slack Loops	6
Handholes	0
Manholes	0
	
 4804 North 40th Street Sheboygan, WI 53083 Phone: (920) 459-2600	
MAP 2	
MAP 1	
Map Number: MAP 1	

State: MASSACHUSETTS Municipality: NEW BEDFORD
 County: BRISTOL Township:

Date	Description	Initials	Date	Description	Initials	Date	Description	Initials
6/17/08	NODE LOC. OPTIONS	JO	2/10/09	REVISED DWGS	DMH			
8/19/08	ROUTE REVISIONS	DMH						
9/11/08	FIBER /SPLICE REV.	DMH						

Scale: 1" = 200'