


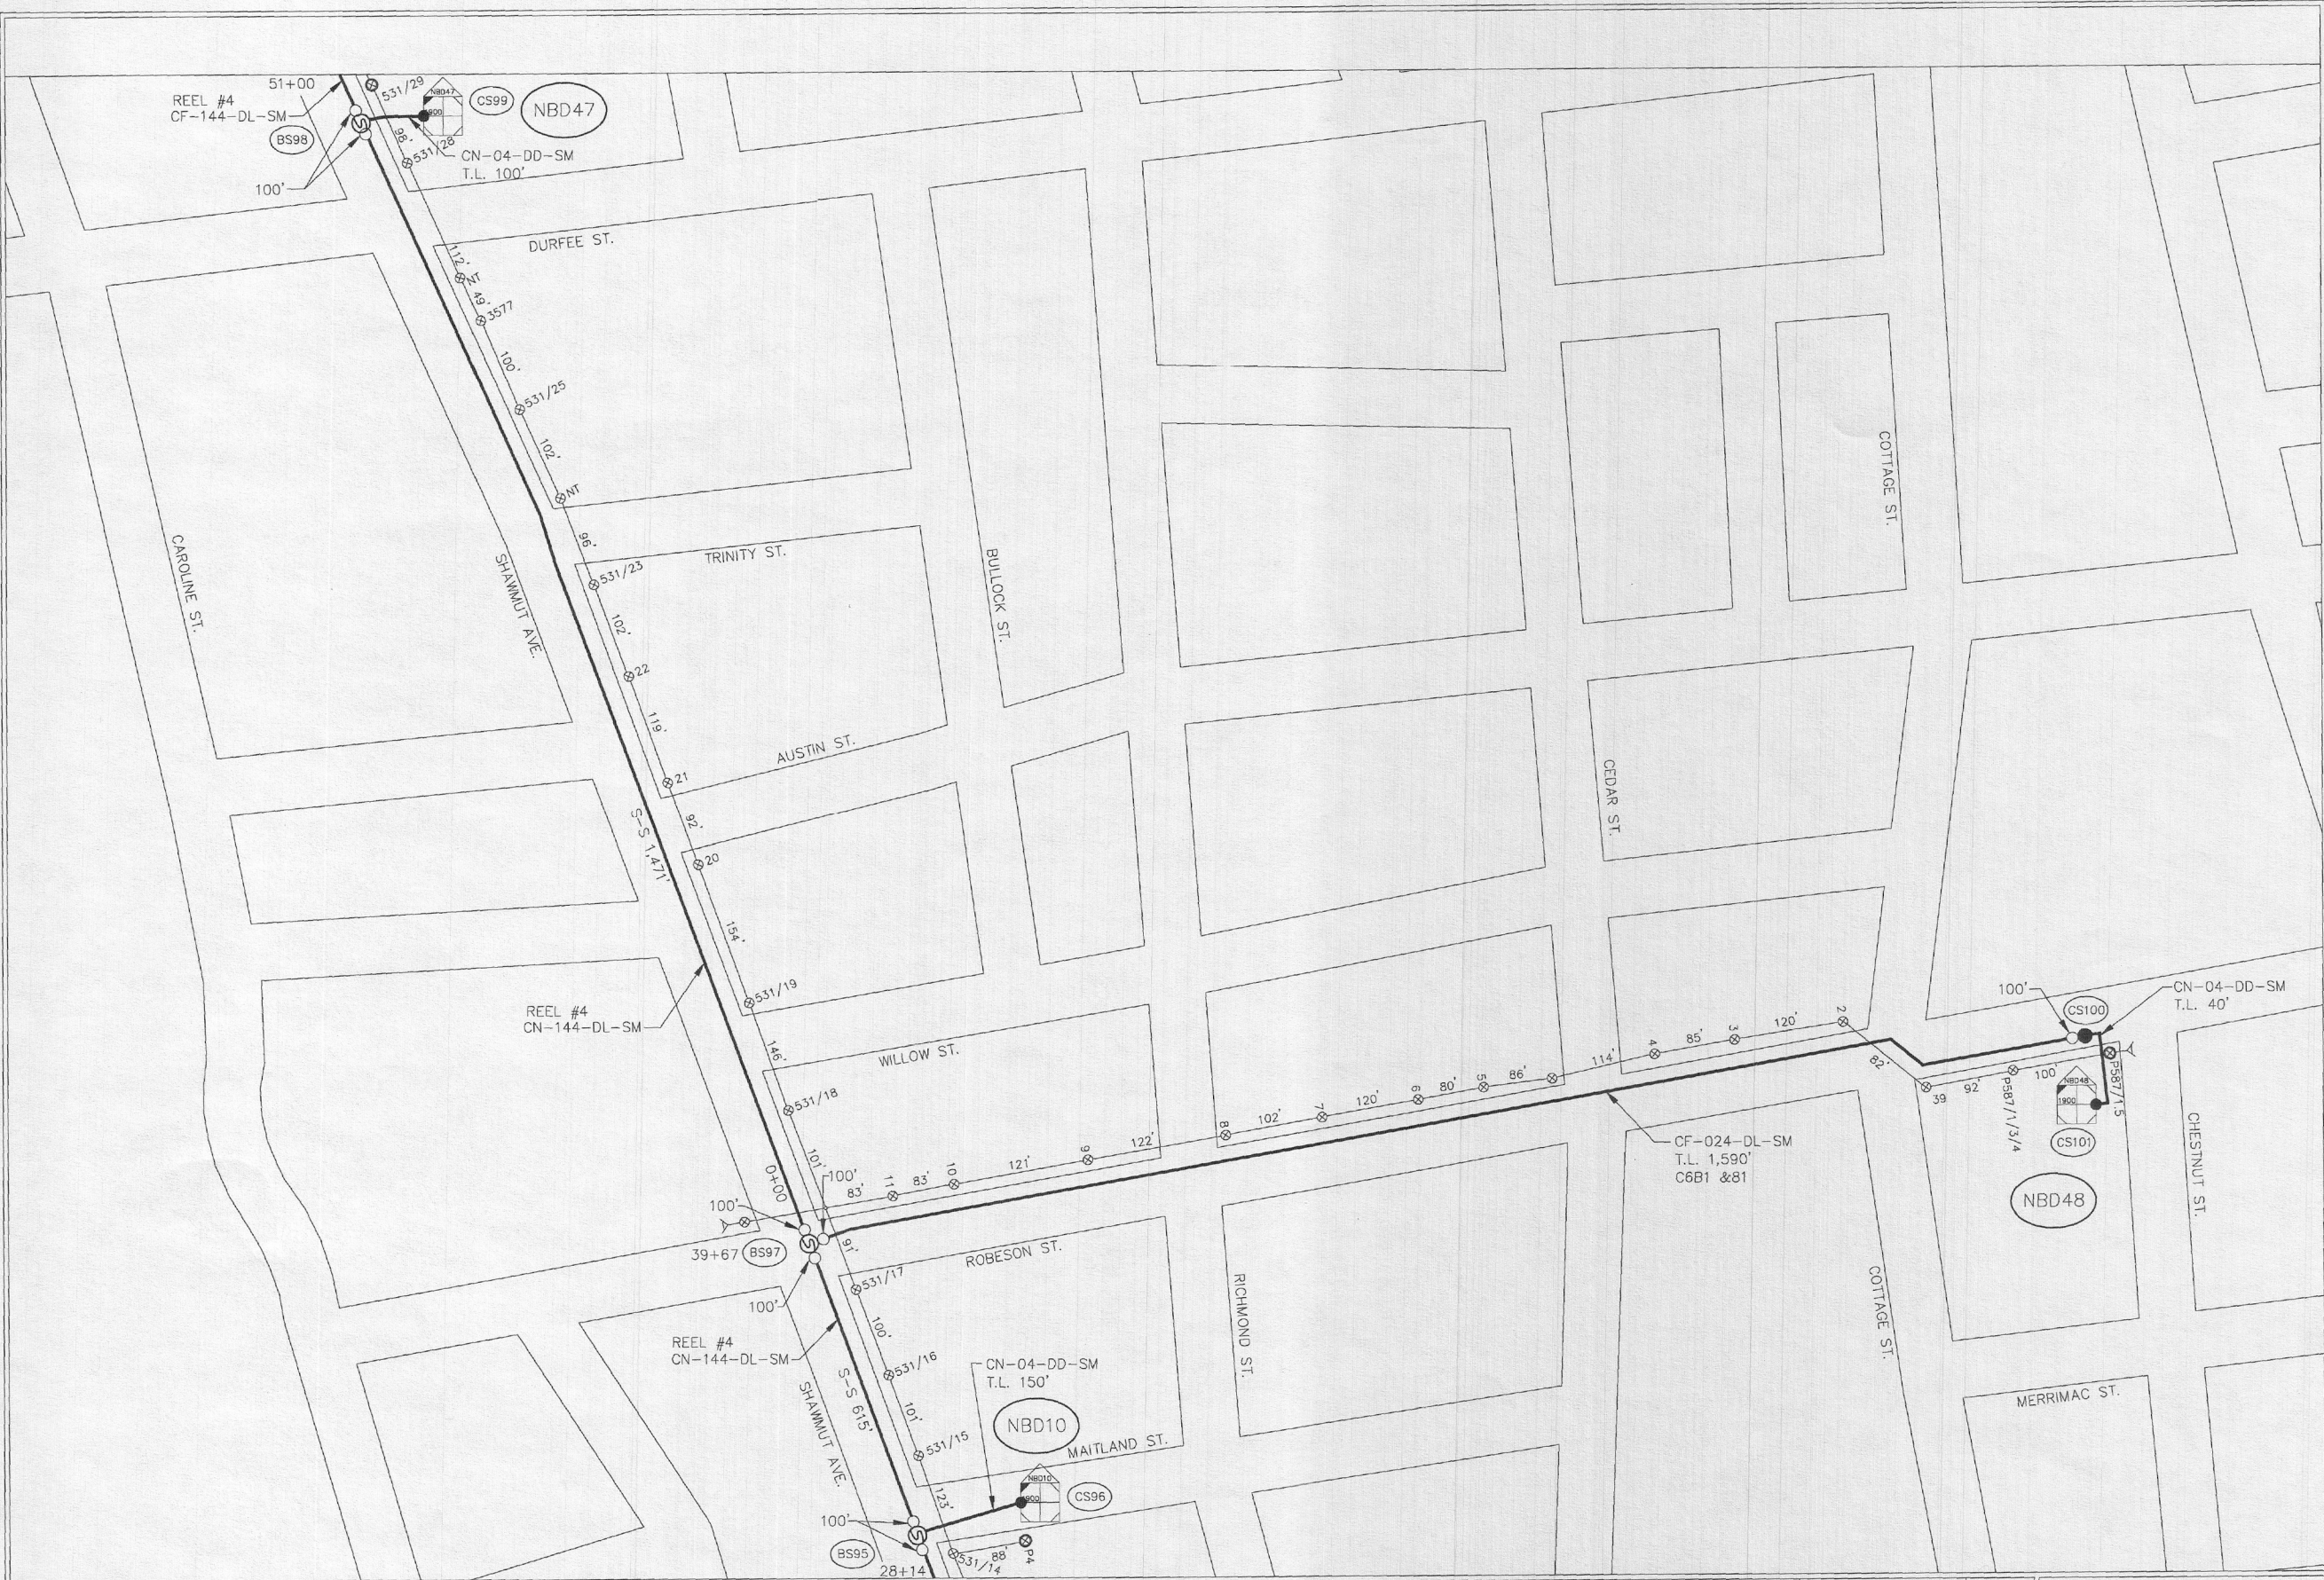

PERMIT ONLY

extenet SM
SYSTEMS
3030 Warrenville Road
Suite 340, Lisle, IL 60532

Project #: NE-MA-NEWBED-MPS

Job Title: New Bedford, Ma

Engineer: Scott McGee

Original Issue Date

Published Date: 3/11/09

Bill of Materials:

Description	Qty.
Fiber - 576	0
Fiber - 288	0
Fiber - 144	2,286'
Fiber - 96	0
Fiber - 72	0
Fiber - 48	0
Fiber - 36	0
Fiber - 24	1,590'
Fiber - 12	0
Fiber - Drop	290'
Total Fiber	4,167'
Route - Aerial	3,076'
Route - UG-Leased	0
Route - UG-New Conduit	0
Route - Base Station	0
Total Route Footage	3,076'
Poles - Power	33
Poles - Telco	0
Poles - Other	0
Total Poles	33
Nodes	3
1/4" Strand	3,076'
Anchor	2
Connector Splices	8
Slack Loops	0
Handholes	0
Manholes	0

⊗ = JOINT POLE

⊗ = POWER POLE

⊗ = NODE POLE

⊗ = BRANCH SPLICER

⊗ = STRAIGHT SPLICER

⊗ = BALLOON SPLICER

● = CONNECTING SPLICER

○ = SLACK LOOP

⊗ = ANCHOR

⊗ = GROUND

⊗ = MANHOLE

⊗ = HANDHOLE

⊗ = VAULT

⊗ = PEDESTAL

Gabe's

4804 North 40th Street
Sheboygan, WI 53083
Phone: (920) 459-2600

MAP 12	
MAP 11	
MAP 10	

Map Number: MAP 11

Date	Description	Initials	Date	Description	Initials	Date	Description	Initials
5/21/08	NODE LOCATION	JO	9/11/08	FIBER REVISIONS	DMH			
6/17/08	NODE LOC OPTIONS	JO	2/2/09	REVISED DWGS	DMH			
8/20/08	ROUTE REVISIONS	DMH	2/3/09	REVISED SPLICER	DMH			

Scale: 1" = 200'