


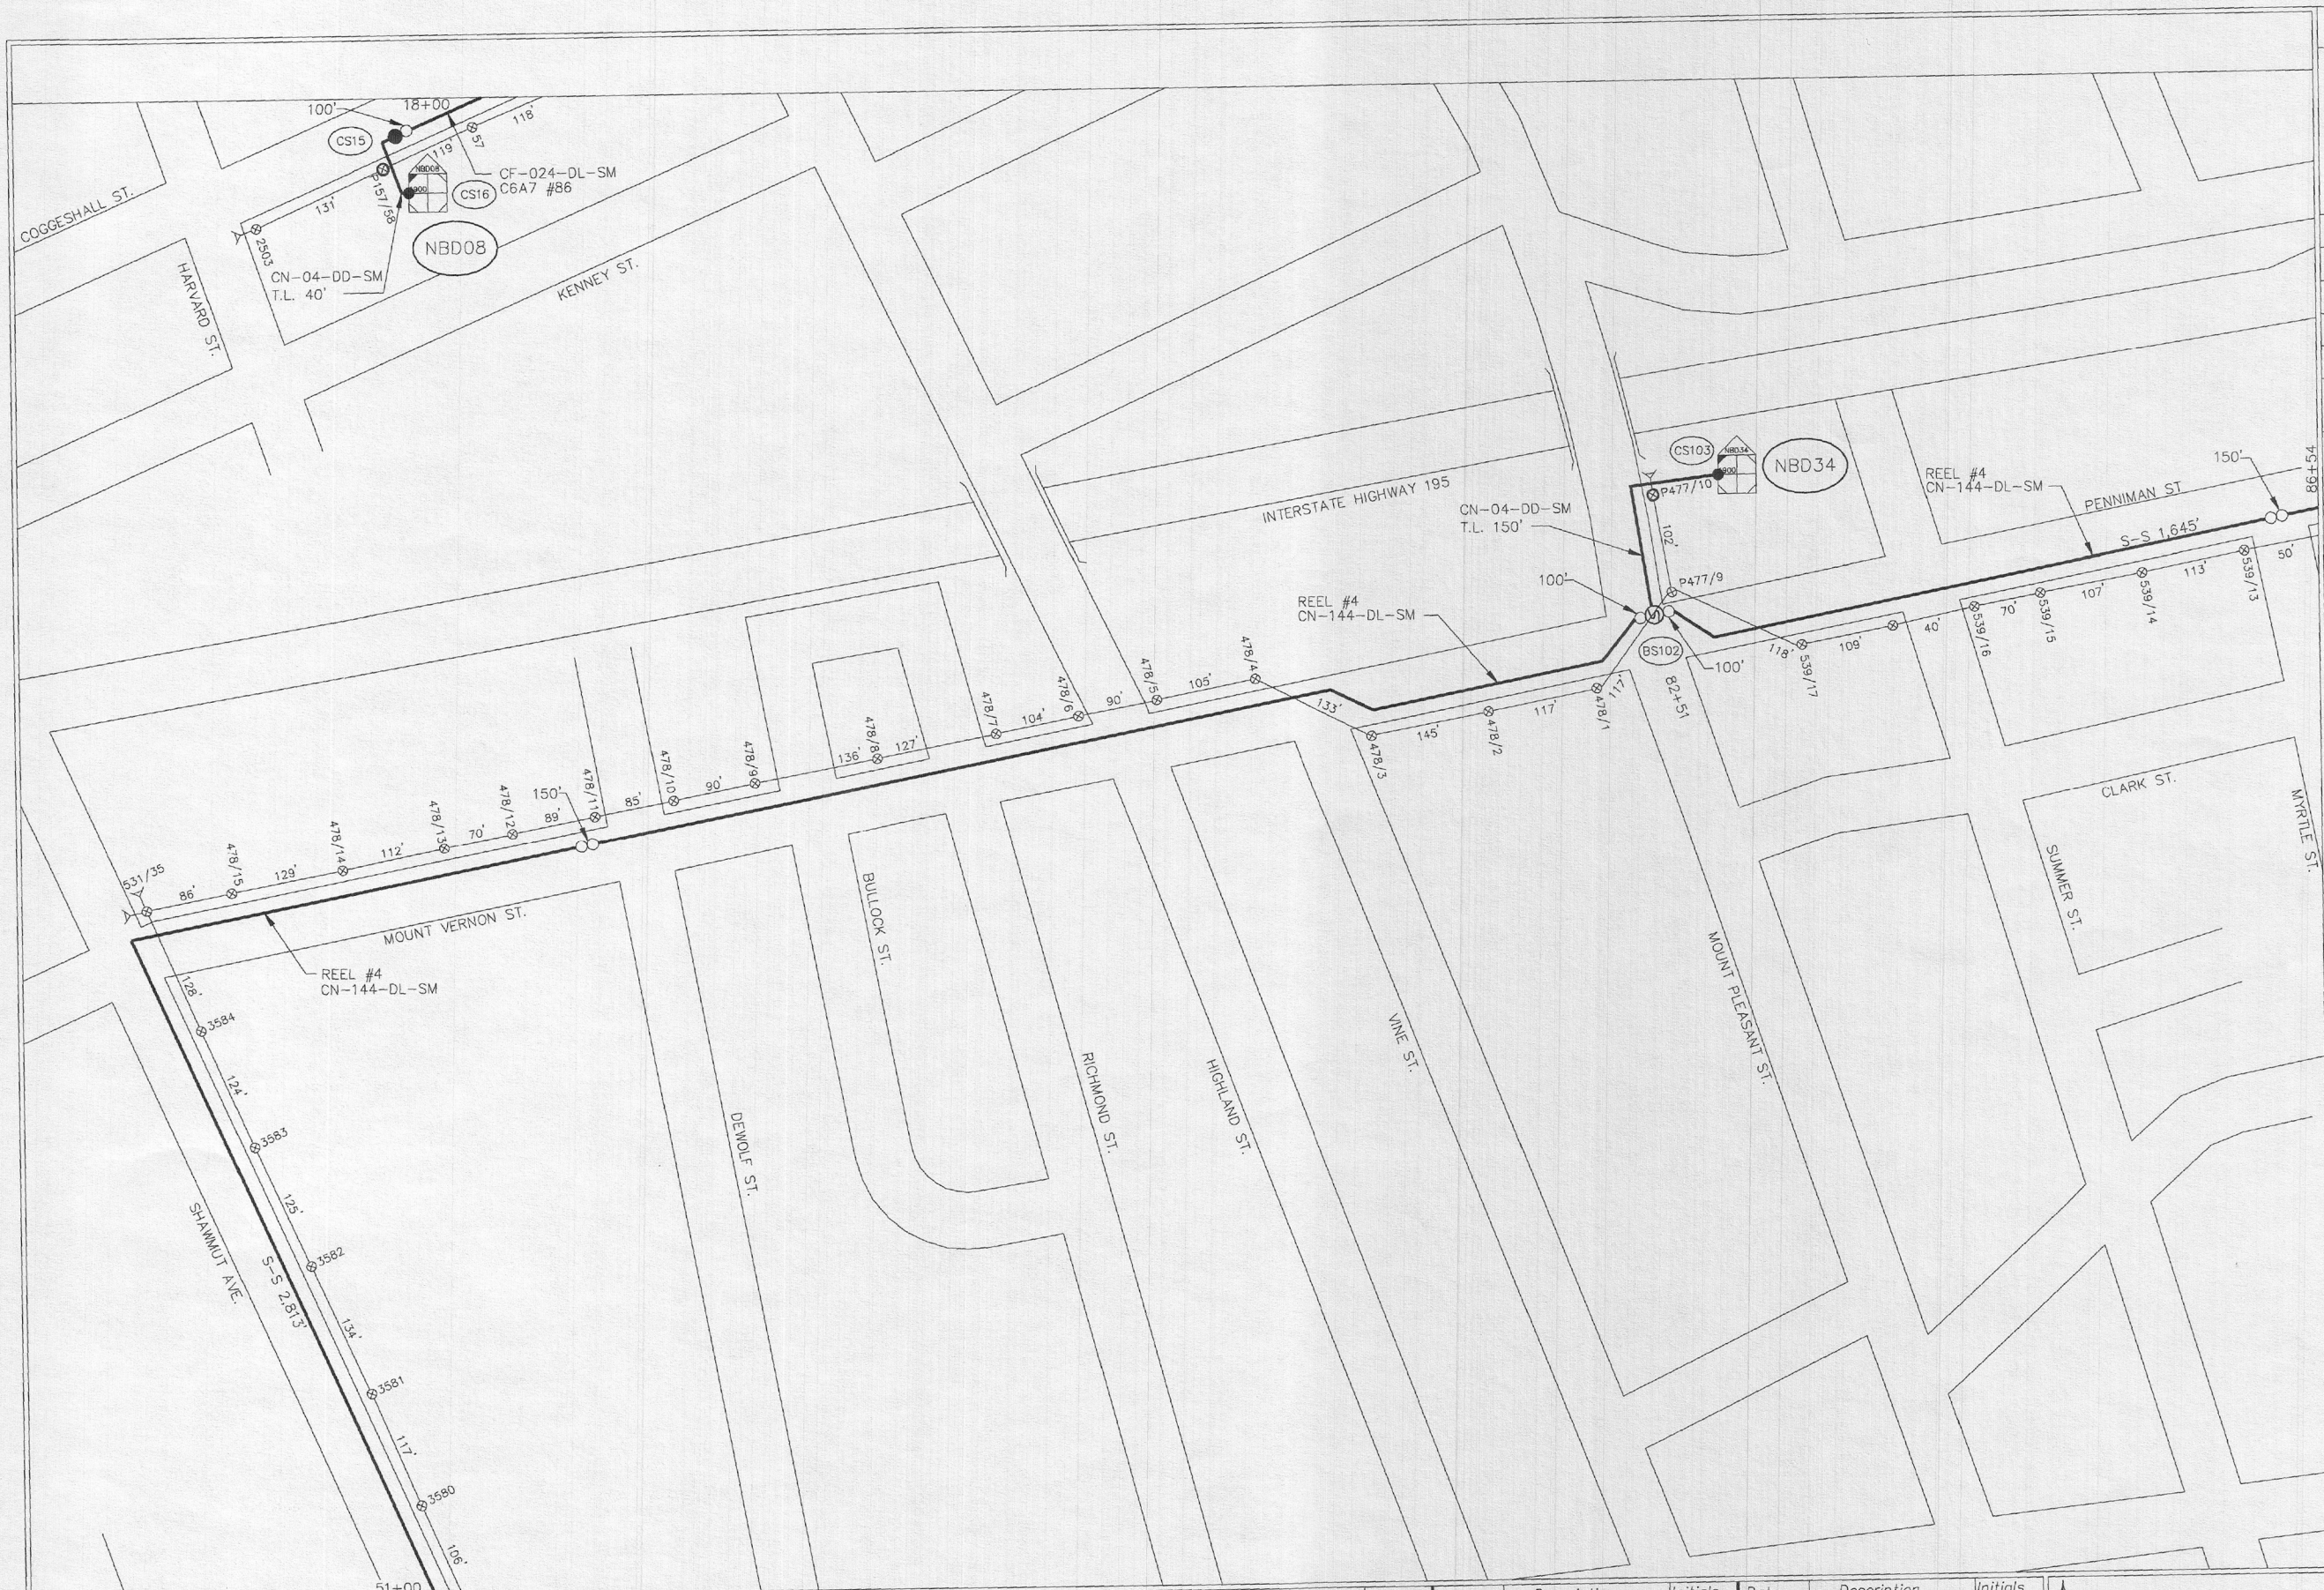

PERMIT ONLY

extenetSM
SYSTEMS
YOUR NETWORK. EVERYWHERE.

3030 Warrenville Road
Suite 340, Lisle, IL 60532

Project #: NE-MA-NEWBED-MPS

Job Title: New Bedford, Ma

Engineer: Scott McGee

Original Issue Date

Published Date: 3/11/09

Bill of Materials:

Description	Qty.
Fiber - 576	0
Fiber - 288	0
Fiber - 144	3687'
Fiber - 96	0
Fiber - 72	0
Fiber - 48	0
Fiber - 36	0
Fiber - 24	468'
Fiber - 12	0
Fiber - Drop	200'
Total Fiber	4355'

Route - Aerial	3,287'
Route - UG-Leased	0
Route - UG-New Conduit	0
Route - Base Station	0
Total Route Footage	3,287'

Poles - Power	33
Poles - Telco	0
Poles - Other	0
Total Poles	33

Nodes	2
1/4" Strand	3,287'
Anchor	4
Connector Splices	
Slack Loops	5
Handholes	0
Manholes	0

⊗ = JOINT POLE

⊗ = POWER POLE

⊗ = NODE POLE

⊗ = SPLICE

⊗ = BRANCH SPLICE

⊗ = STRAIGHT SPLICE

⊗ = BALLOON SPLICE

● = CONNECTING SPLICE

∞ = SLACK LOOP

⊗ = ANCHOR

⊗ = GROUND

⊗ = MANHOLE

⊗ = HANDHOLE

⊗ = VAULT

⊗ = PEDESTAL

Gabe's

4804 North 40th Street
Sheboygan, WI 53083
Phone: (920) 459-2600

MAP 14A

MAP 12

MAP 11

MAP 13

Map Number: MAP 12

Date	Description	Initials	Date	Description	Initials	Date	Description	Initials
6/2/08	NODE LOCATION	JO	9/11/08	FIBER REVISIONS	DMH			
6/17/08	NODE LOC OPTION	JO	2/2/09	REVISED DWGS	DMH			
8/20/08	ROUTE REVISIONS	DMH	2/3/09	REVISED FOOTAGE	DMH			

Scale: 1" = 200'