


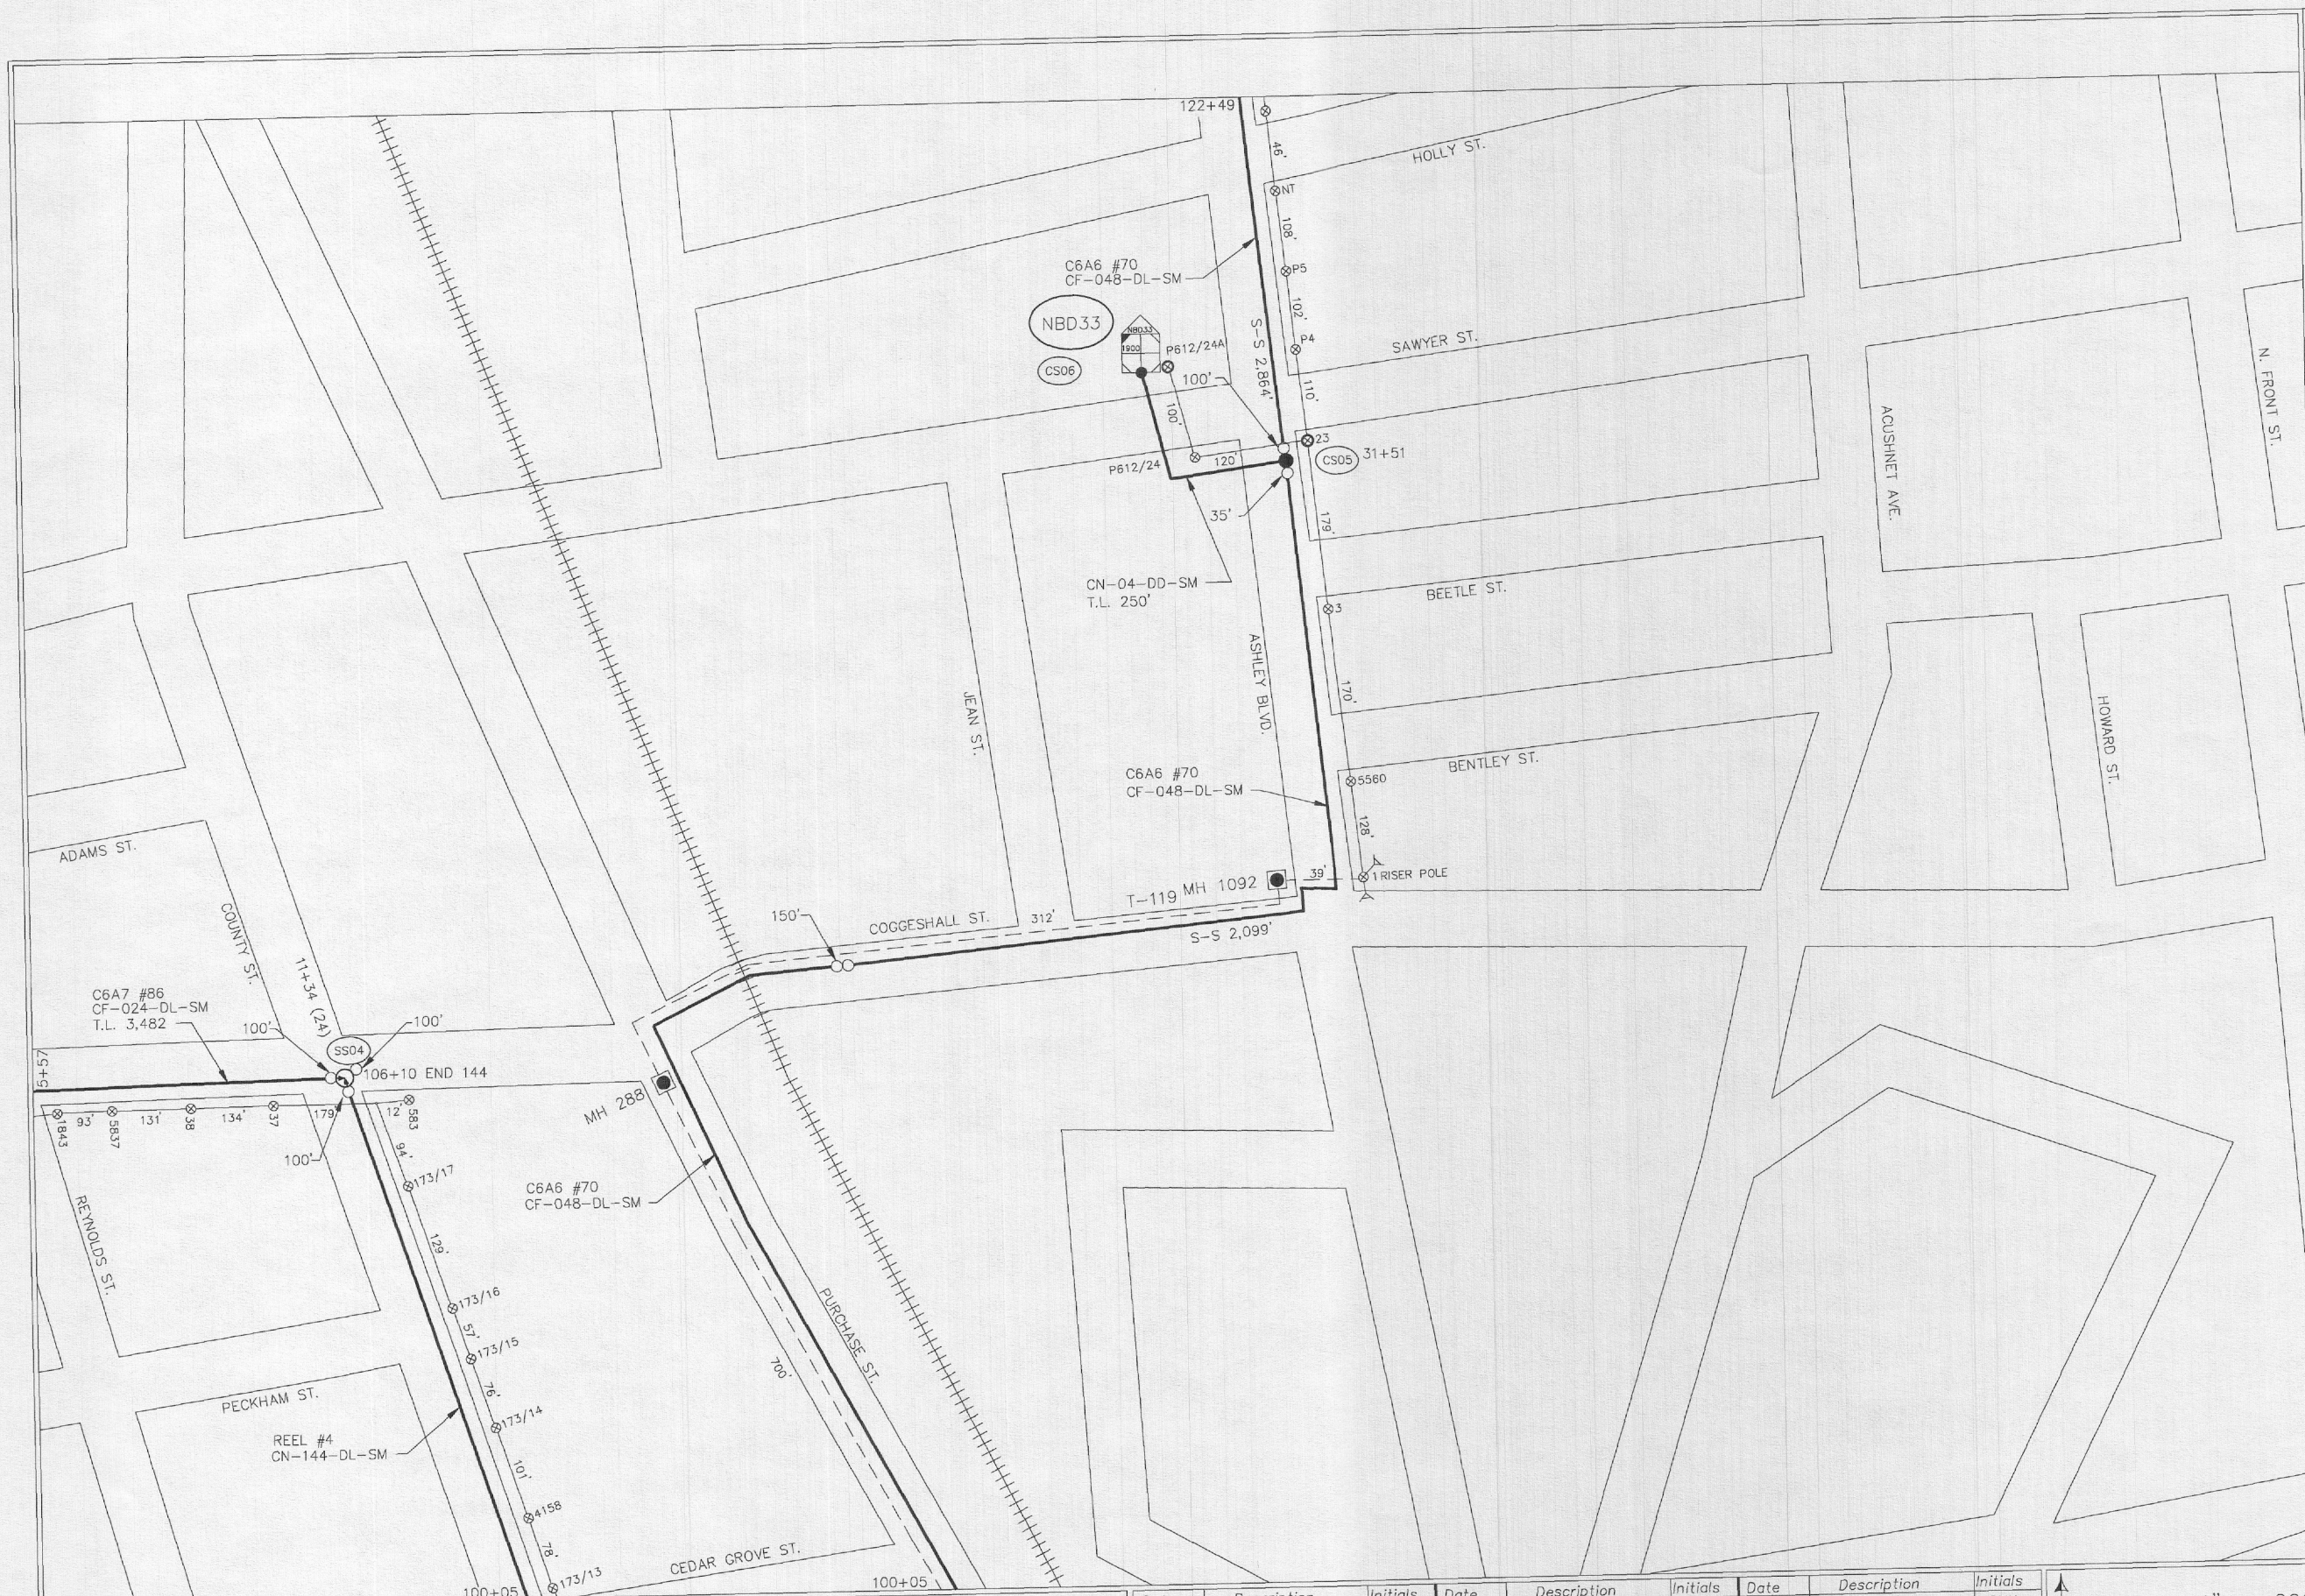

PERMIT ONLY

extenetSM
SYSTEMS
YOUR NETWORK. EVERYWHERE.

3030 Warrenville Road
Suite 340, Lisle, IL 60532

Project #: NE-MA-NEWBED-MPS

Job Title: New Bedford, Ma

Engineer: Scott McGee

Original Issue Date

Published Date: 3/11/09

Bill of Materials:

Description	Qty.
Fiber - 576	0
Fiber - 288	0
Fiber - 144	605'
Fiber - 96	0
Fiber - 72	0
Fiber - 48	2,244'
Fiber - 36	0
Fiber - 24	577'
Fiber - 12	0
Fiber - Drop	250'
Total Fiber	3,676'

Route - Aerial	1,725'
Route - UG-Leased	1051'
Route - UG-New Conduit	0
Route - Base Station	0
Total Route Footage	2,776'

Poles - Power	23
Poles - Telco	0
Poles - Other	0
Total Poles	23

Nodes	1
1/4" Strand	1,725'
anchors	5
Connector Splices	
Slack Loops	5
Handholes	0
Manholes	0

⊗ = JOINT POLE	⊙ = SLACK LOOP
⊗ = POWER POLE	⊙ = ANCHOR
⊗ = NODE POLE	⊙ = GROUND
⊗ = SPLICE	⊙ = MANHOLE
⊗ = BRANCH SPLICE	⊙ = HANDHOLE
⊗ = STRAIGHT SPLICE	⊙ = VAULT
⊗ = BALLOON SPLICE	⊙ = PEDESTAL
⊗ = CONNECTING SPLICE	

Gabe's

4804 North 40th Street
Sheboygan, WI 53083
Phone: (920) 459-2600

	MAP 15	
MAP 14A	MAP 14	
	MAP 13	
Map Number: MAP 14		

Date	Description	Initials	Date	Description	Initials	Date	Description	Initials
6/2/08	NODE LOCATIONS	JO	9/4/08	NEW TITLEBLOCK	DMH	3/11/09	REVISED DWGS	DMH
6/17/08	NODE LOC OPTIONS	JO	10/31/08	ROUTE CHANGE	DMH			
8/20/08	ROUTE REVISIONS	DMH	11/06/08	ROUTE CHANGE	JRO			

Scale: 1" = 200'

State: MASSACHUSETTS
County: BRISTOL

Municipality: NEW BEDFORD
Township: