


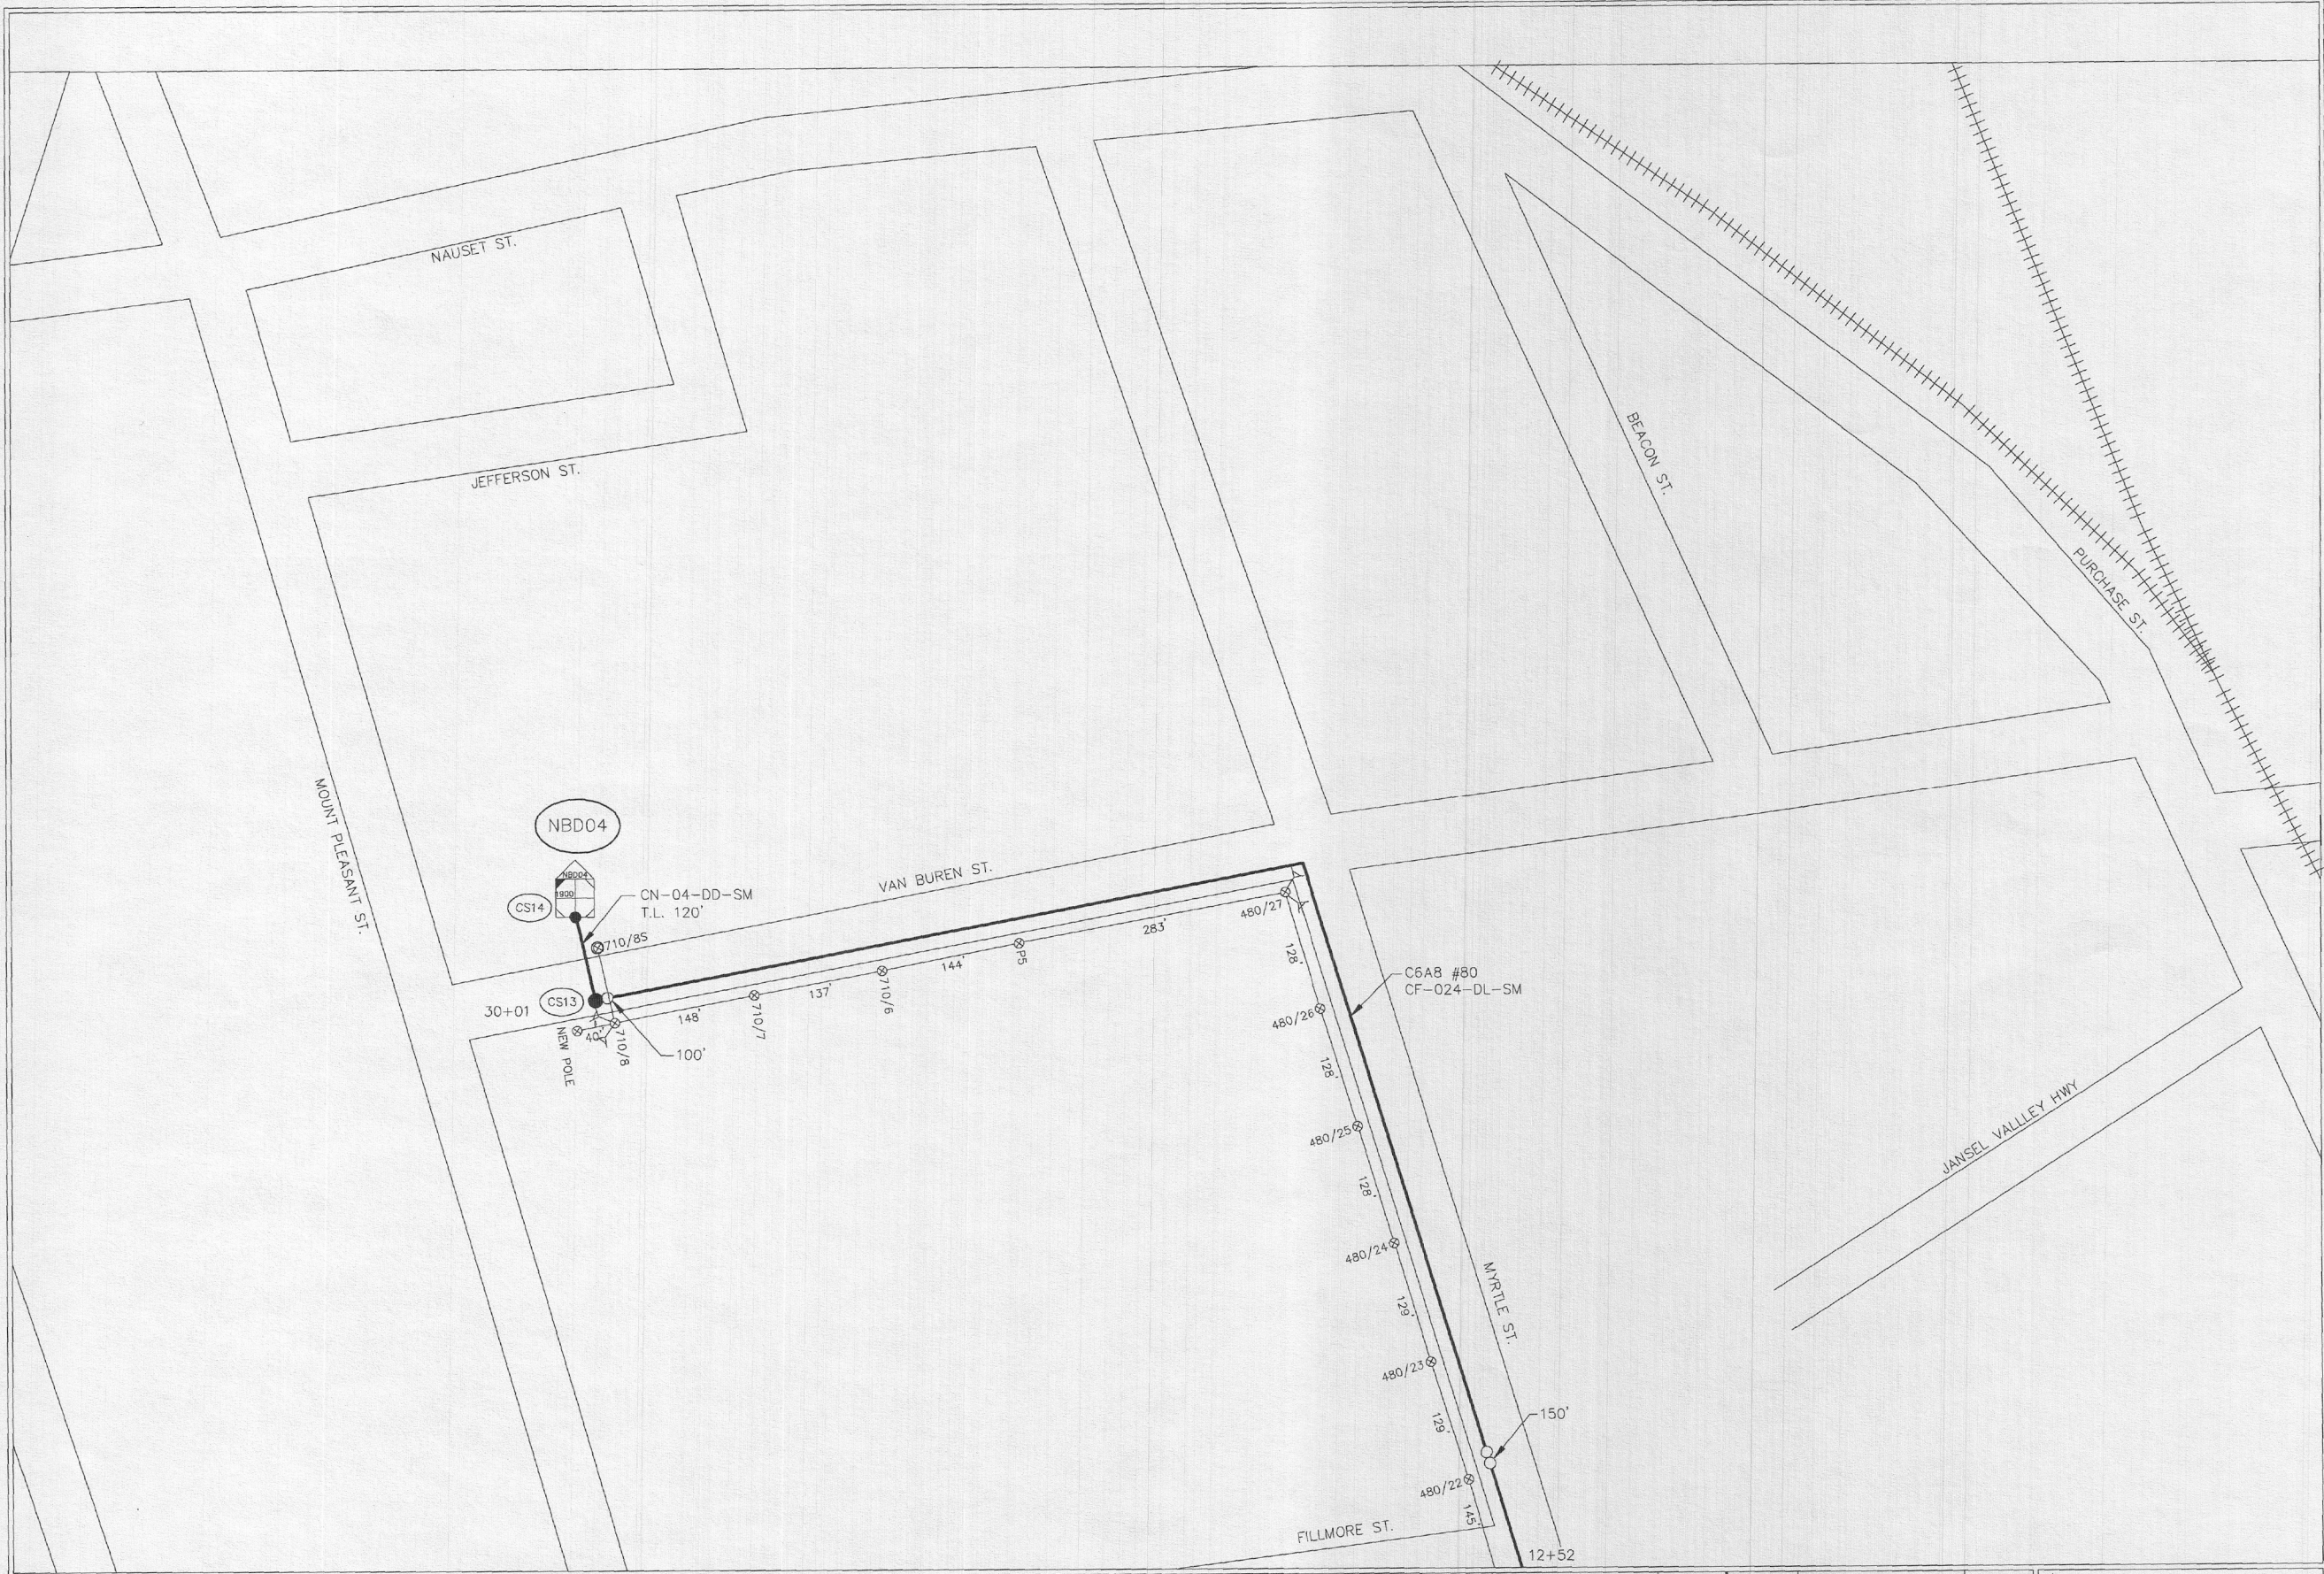

PERMIT ONLY

extenetSM
YOUR NETWORK.
EVERYWHERE.
SYSTEMS
3030 Warrenville Road
Suite 340, Lisle, IL 60532

Project #: NE-MA-NEWBED-MPS

Job Title: New Bedford, Ma

Engineer: Scott McGee

Original Issue Date

Published Date: 3/11/09

Bill of Materials:

Description	Qty.
Fiber - 576	0
Fiber - 288	0
Fiber - 144	0
Fiber - 96	0
Fiber - 72	0
Fiber - 48	0
Fiber - 36	0
Fiber - 24	1,749'
Fiber - 12	0
Fiber - Drop	120'
Total Fiber	1,869'

Route - Aerial 1,499'

Route - UG-Leased 0

Route - UG-New Conduit 0

Route - Base Station 0

Total Route Footage 1,499'

Poles - Power 10

Poles - Telco 0

Poles - Other 0

Total Poles 10

Nodes 1

1/4" Strand 1,499'

Anchors 4

Connector Splices

Slack Loops 2

Handholes 0

Manholes 0

Legend:

- JOINT POLE
- POWER POLE
- NODE POLE
- SPLICE
- BRANCH SPLICE
- STRAIGHT SPLICE
- BALLOON SPLICE
- CONNECTING SPLICE
- SLACK LOOP
- ANCHOR
- GROUND
- MANHOLE
- HANDHOLE
- VAULT
- PEDESTAL

Gabe's

4804 North 40th Street
Sheboygan, WI 53083
Phone: (920) 459-2600

MAP 14B

MAP 14A

Map Number: MAP 14B

State: MASSACHUSETTS
County: BRISTOL

Municipality: NEW BEDFORD
Township:

Date	Description	Initials	Date	Description	Initials	Date	Description	Initials
6/2/08	NODE LOCATION	JO	9/4/08	NEW TITLEBLOCK	DMH			
6/17/08	NODE LOC OPTIONS	JO	2/2/09	REVISED DWGS	DMH			
8/26/08	ROUTE REVISIONS	DMH	2/3/09	REVISED FOOTAGE	DMH			

Scale: 1" = 200'