

PERMIT ONLY

extenetSM
SYSTEMS
YOUR NETWORK.
EVERYWHERE.

3030 Warrenville Road
Suite 340, Lisle, IL 60532

Project #NE-MA-NEWBED-MPS

Job Title: Mt. Vernon, NY

Engineer: Scott McGee

Original Issue Date

Published Date: 3/11/09

Bill of Materials:	
Description	Qty.
Fiber - 576	0
Fiber - 288	0
Fiber - 144	2,341'
Fiber - 96	0
Fiber - 72	0
Fiber - 48	0
Fiber - 36	0
Fiber - 24	0
Fiber - 12	0
Fiber - Drop	80'
Total Fiber	2,131'

Route - Aerial	0
Teraspan	1,925'
Route - UG-Leased	2051
Route - UG-New Conduit	0
Route - Base Station	0
Total Route Footage	3,976'

Poles - Power	2
Poles - Telco	0
Poles - Other	0
Total Poles	2

Nodes	2
1/4" Strand	0
Anchors	0
Slack Loops	6
Handholes	0
Manholes	0


⊗ = JOINT POLE	⊗ = SLACK LOOP
× = POWER POLE	⊗ = ANCHOR
⊗ = NODE POLE	⊗ = GROUND
⊗ = SPLICE	⊗ = MANHOLE
⊗ = BRANCH SPLICE	⊗ = HANDHOLE
⊗ = STRAIGHT SPLICE	⊗ = VAULT
⊗ = BALLOON SPLICE	⊗ = PEDESTAL
⊗ = CONNECTING SPLICE	

Gabe's

4804 North 40th Street
Sheboygan, WI 53083
Phone: (920) 459-2600

MAP
8MAP
17MAP
17AMAP
18

Map Number: MAP 17

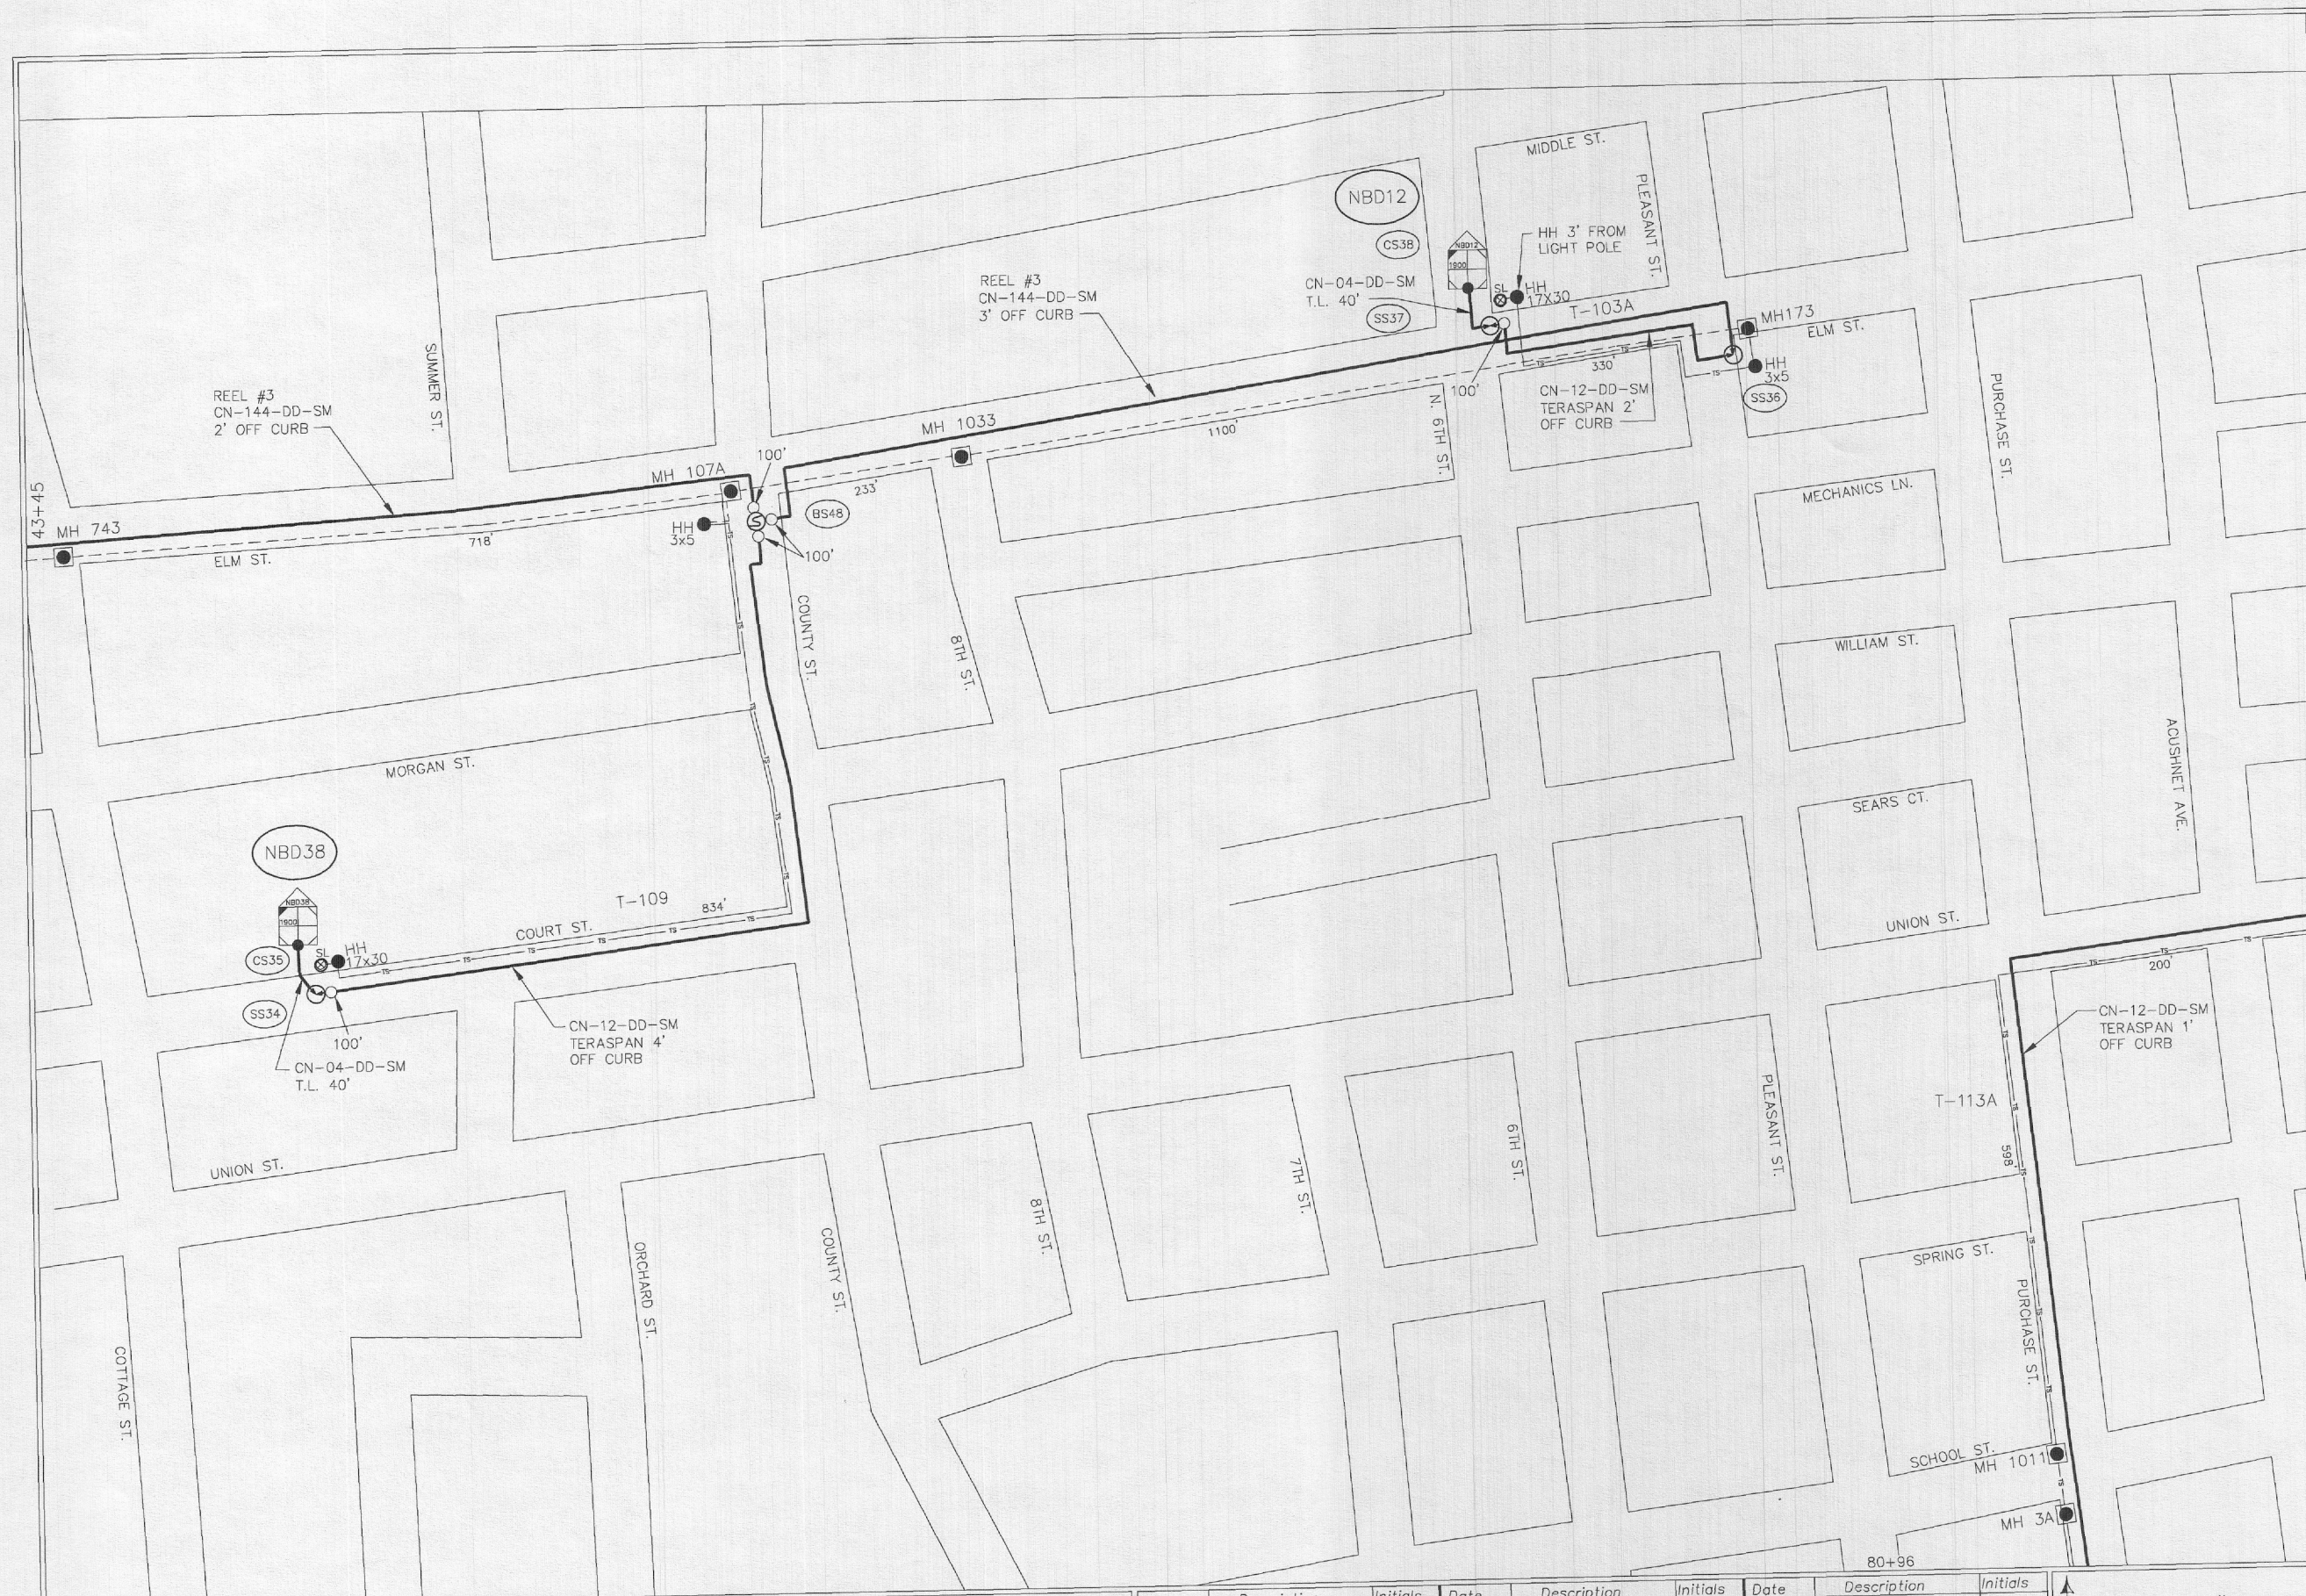

State: MASSACHUSETTS
County: BRISTOL

Municipality: New Bedford
Township:

Date	Description	Initials	Date	Description	Initials	Date	Description	Initials
8/11/08	FIBER REVISION	DMH	11/6/08	ROUTE CHANGE	DMH	3/11/09	REVISED DWG	DMH
10/8/08	REV PER ITEM #86	DMH	2/2/09	REVISED DWG	DMH			
10/31/08	ROUTE CHANGE	DMH	2/3/09	RELOCATED SPLICE	DMH			

Scale: 1" = 200'