




PERMIT ONLY

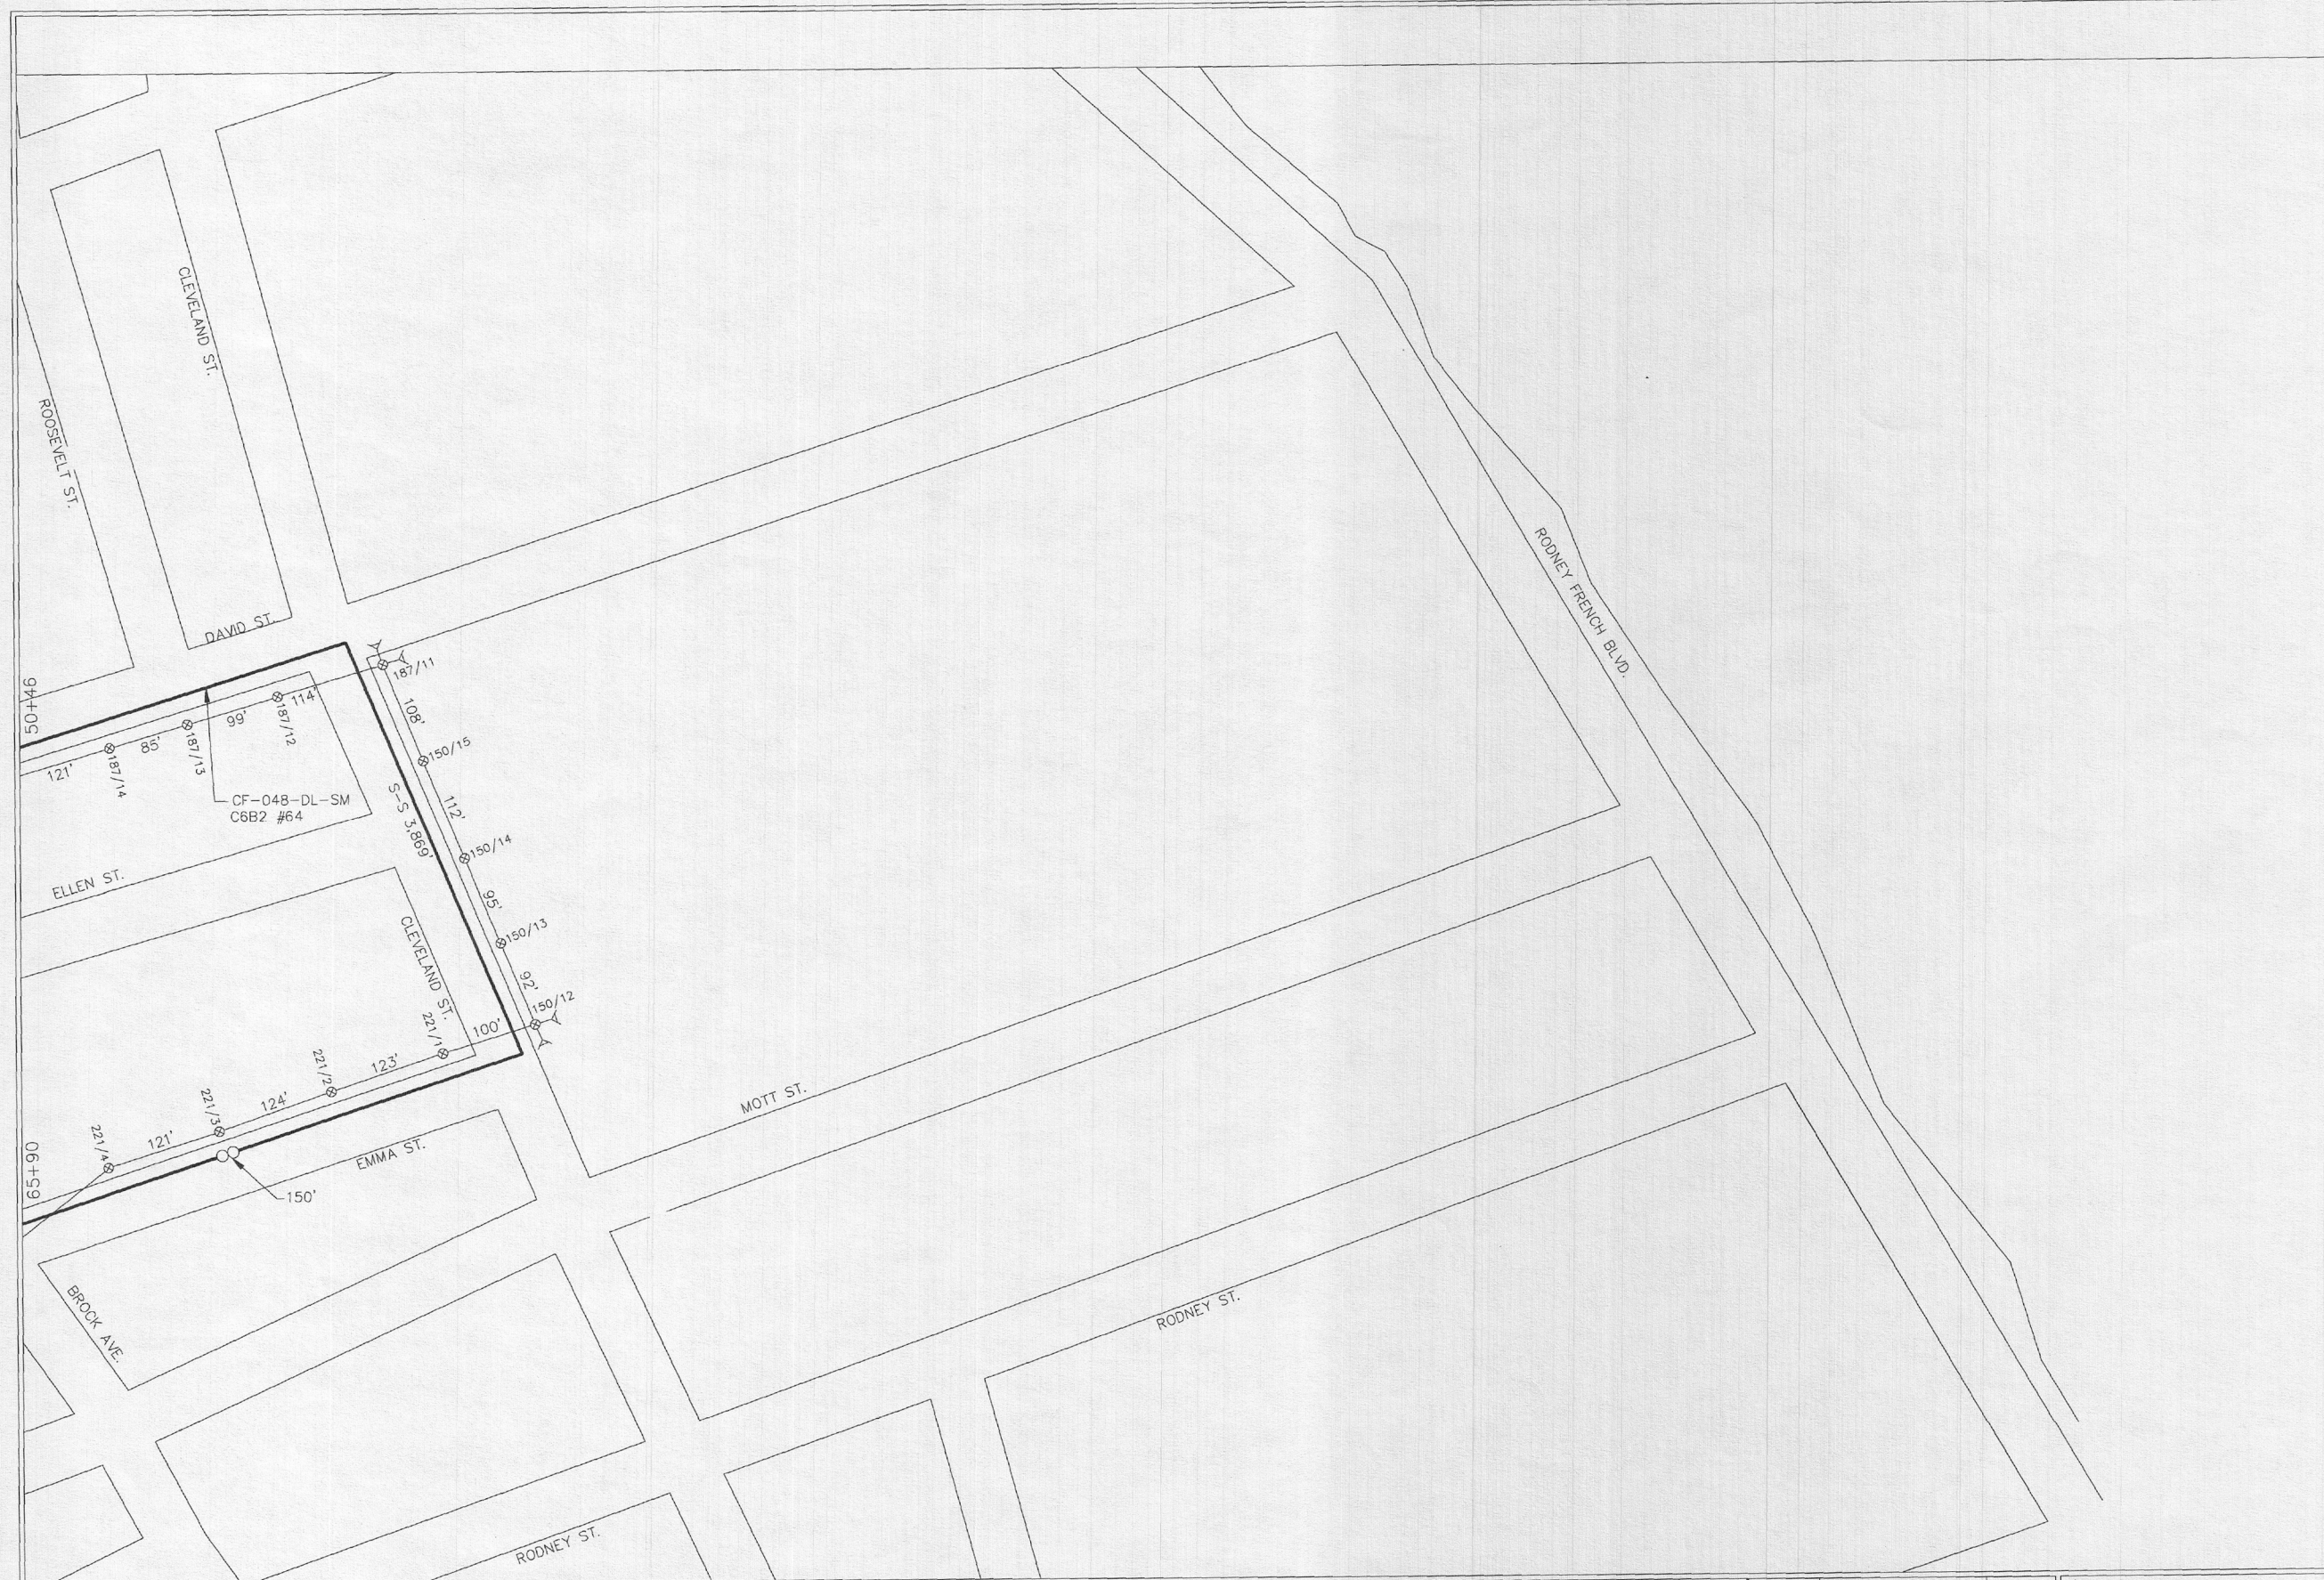

3030 Warrenville Road
Suite 340, Lisle, IL 60532

Project #: NE-MA-NEWBED-MPS

Job Title: New Bedford, Ma

Engineer: Scott McGee

Original Issue Date

Published Date: 3/11/09


Bill of Materials:	
Description	Qty.
Fiber - 576	0
Fiber - 288	0
Fiber - 144	0
Fiber - 96	0
Fiber - 72	0
Fiber - 48	1,544'
Fiber - 36	0
Fiber - 24	0
Fiber - 12	0
Fiber - Drop	0
Total Fiber	1,544'

Route - Aerial	1,394'
Route - UG-Leased	0
Route - UG-New Conduit	0
Route - Base Station	0
Total Route Footage	1,394'

Poles - Power	12
Poles - Telco	0
Poles - Other	0
Total Poles	12

Nodes	0
1/4" Strand	1,394'
Anchors	4
Connector Splices	
Slack Loops	1
Handholes	0
Manholes	0

⊗ = JOINT POLE	○ = SLACK LOOP
× = POWER POLE	— = ANCHOR
⊙ = NODE POLE	⬇ = GROUND
⊕ = SPLICE	● = MANHOLE
⊗ = BRANCH SPLICE	HH = HANDHOLE
⊕ = STRAIGHT SPLICE	V = VAULT
⊗ = BALLOON SPLICE	□ = PEDESTAL
● = CONNECTING SPLICE	

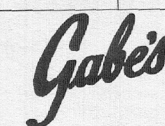

4804 North 40th Street
Sheboygan, WI 53083
Phone: (920) 459-2600

MAP
23

MAP
24

Map Number: MAP 24

State: MASSACHUSETTS
County: BRISTOL

Municipality: NEW BEDFORD
Township:

Date	Description	Initials	Date	Description	Initials	Date	Description	Initials
6/2/08	NODE LOCATIONS	JO	2/2/09	REVISED DWGS	DMH			
6/17/08	NODE LOC OPTIONS	JO						
8/25/08	ROUTE REVISIONS	DMH						

Scale: 1" = 200'