


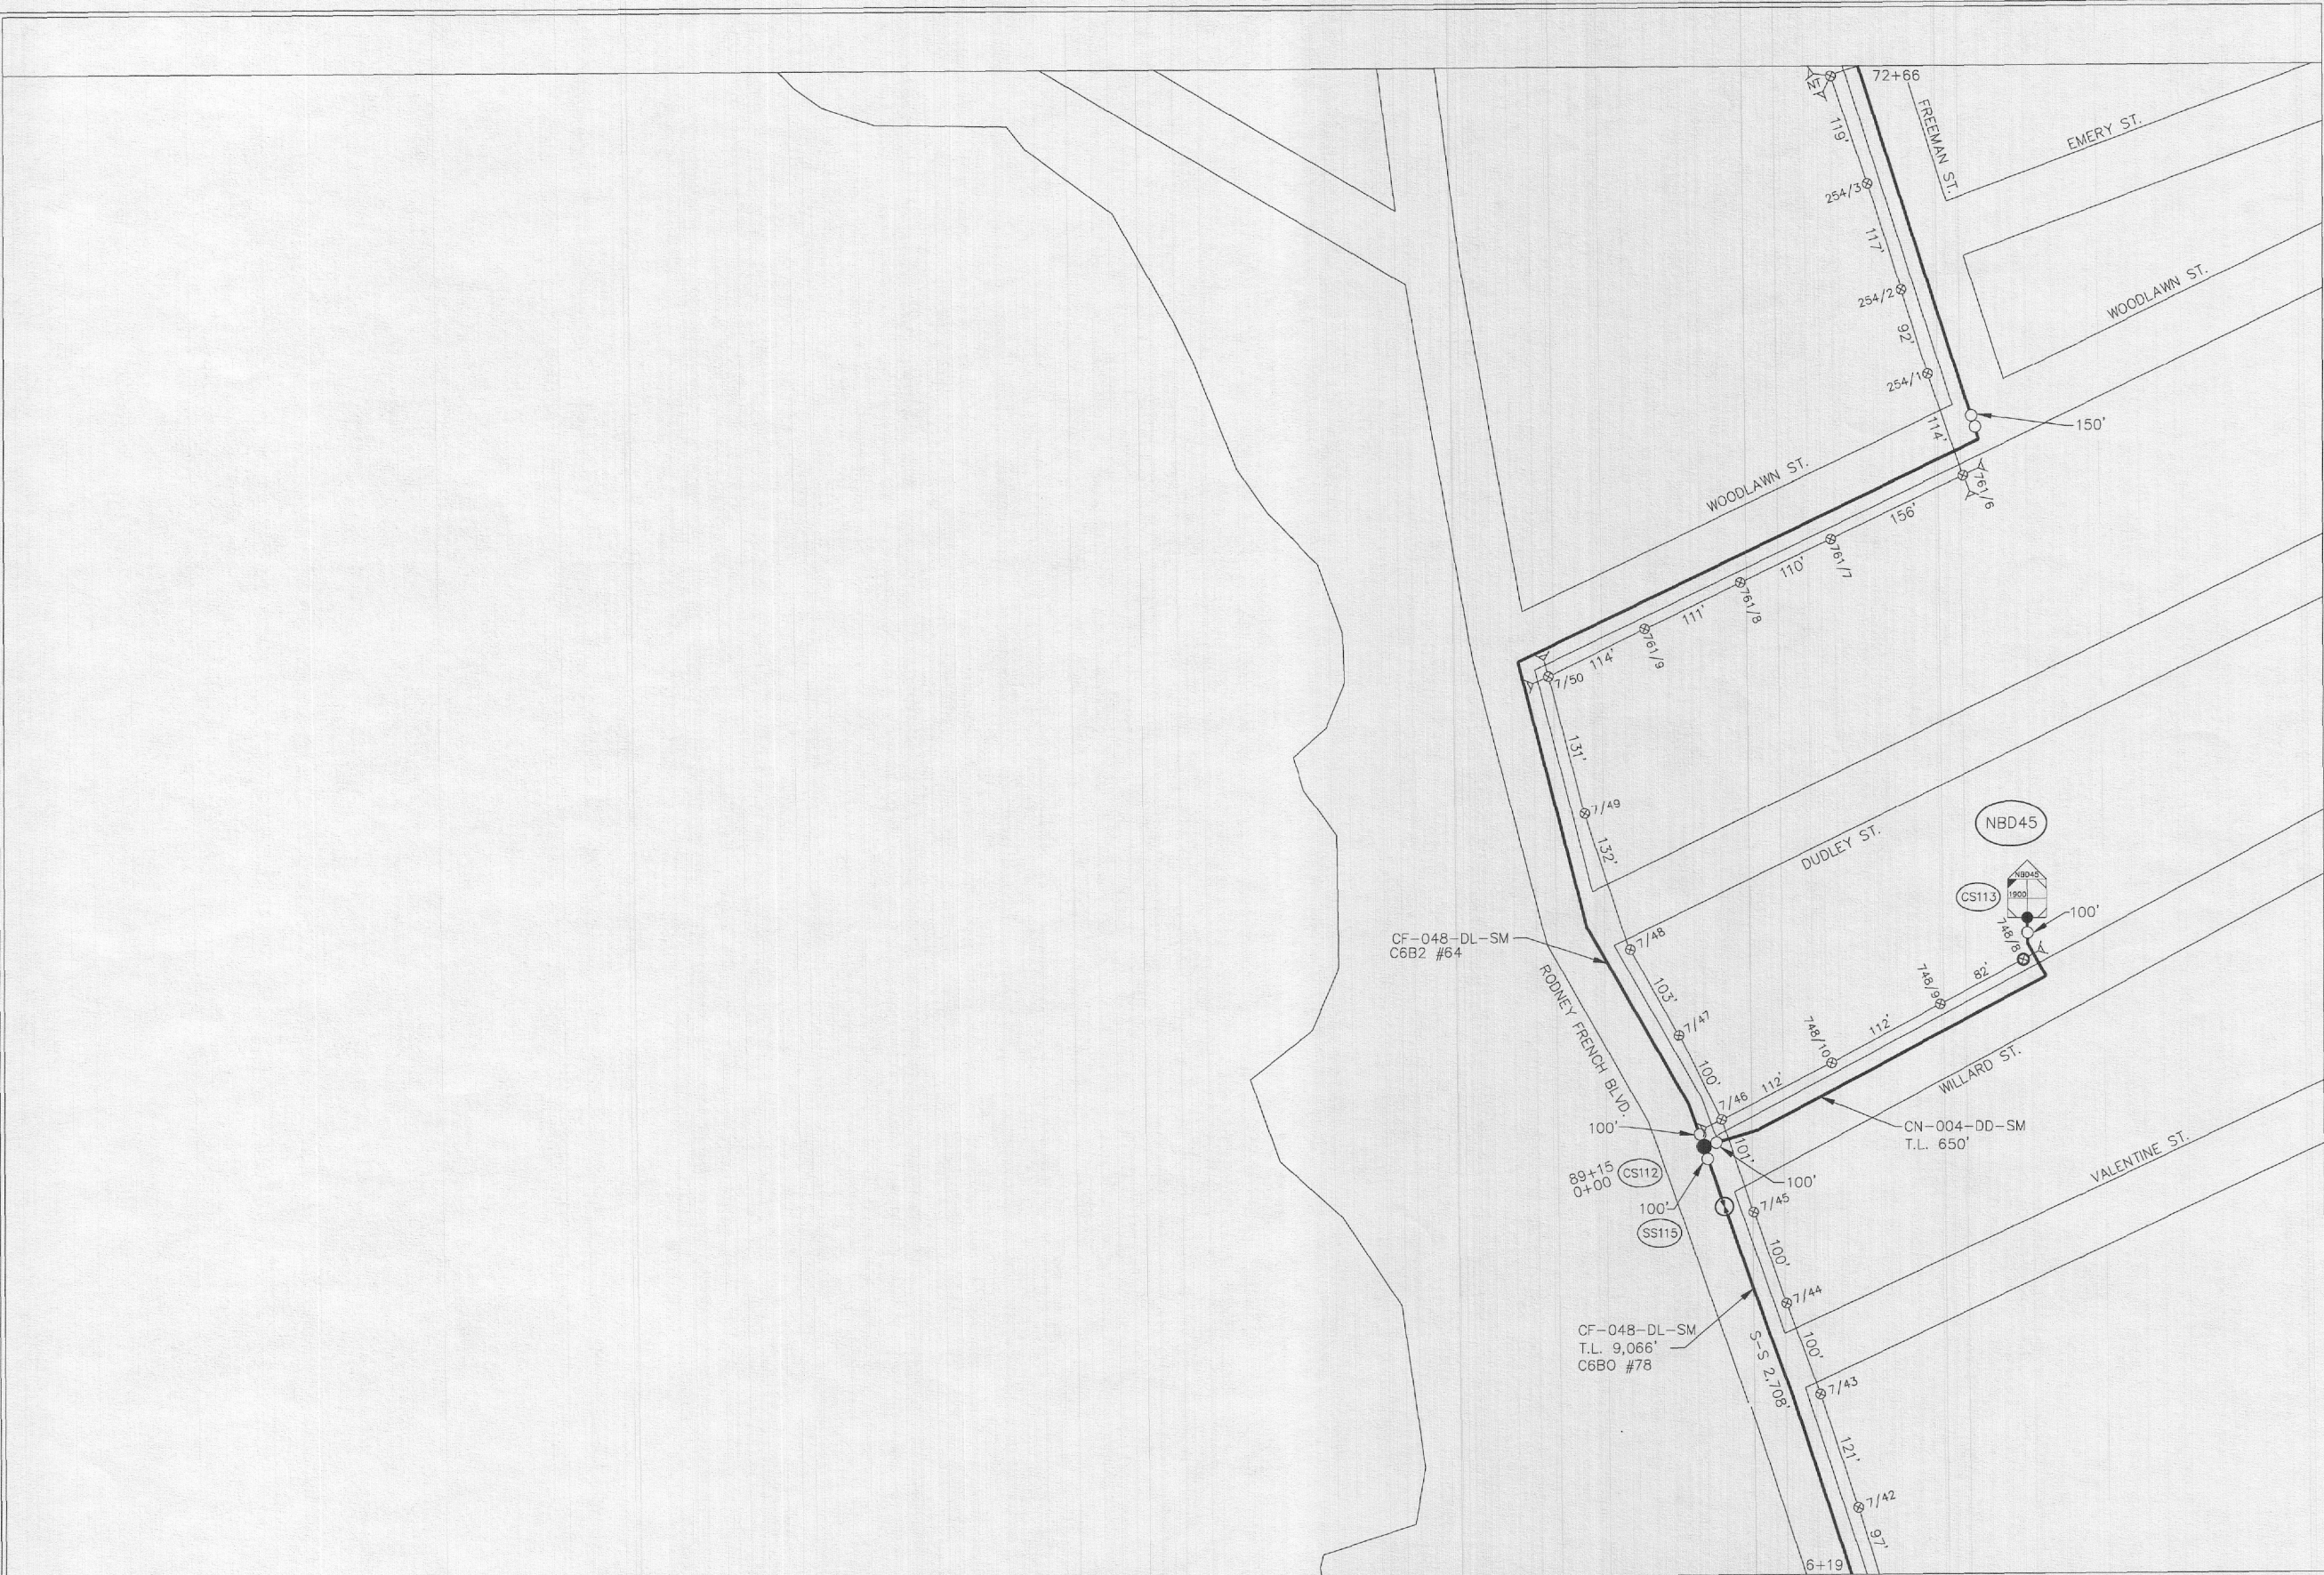

PERMIT ONLY

extenetSM
SYSTEMS
YOUR NETWORK, EVERYWHERE.
3030 Warrenville Road
Suite 340, Lisle, IL 60532

Project #: NE-MA-NEWBED-MPS

Job Title: New Bedford, Ma

Engineer: Scott McGee

Original Issue Date

Published Date: 3/11/09

Bill of Materials:

Description	Qty.
Fiber - 576	0
Fiber - 288	0
Fiber - 144	0
Fiber - 96	0
Fiber - 72	0
Fiber - 48	2,268'
Fiber - 36	0
Fiber - 24	0
Fiber - 12	0
Fiber - Drop	650'
Total Fiber	2,918'

Route - Aerial	1,918'
Route - UG-Leased	0
Route - UG-New Conduit	0
Route - Base Station	0
Total Route Footage	1,918'

Poles - Power	20
Poles - Telco	0
Poles - Other	0
Total Poles	20

Nodes	1
1/4" Strand	1,918'
Anchors	8
Connector Splices	
Slack Loops	5
Handholes	0
Manholes	0

⊗ = JOINT POLE	⊙ = SLACK LOOP
× = POWER POLE	⊙ = ANCHOR
⊙ = NODE POLE	⊙ = GROUND
⊙ = SPLICE	⊙ = MANHOLE
⊙ = BRANCH SPLICE	⊙ = HANDHOLE
⊙ = STRAIGHT SPLICE	⊙ = VAULT
⊙ = BALLOON SPLICE	⊙ = PEDESTAL
⊙ = CONNECTING SPLICE	

Gabe's
4804 North 40th Street
Sheboygan, WI 53083
Phone: (920) 459-2600

MAP 23
MAP 25
MAP 26

Map Number: MAP 25

Date	Description	Initials	Date	Description	Initials	Date	Description	Initials
6/2/08	NODE LOCATIONS	JO	2/2/09	REVISED DWGS	DMH			
6/17/08	NODE LOC OPTIONS	JO	2/3/09	REVISED FOOTAGE	DMH			
8/25/08	ROUTE REVISIONS	DMH	2/3/09	REVISED FOOTAGE	DMH			

State: MASSACHUSETTS Municipality: NEW BEDFORD
County: BRISTOL Township:

Scale: 1" = 200'