


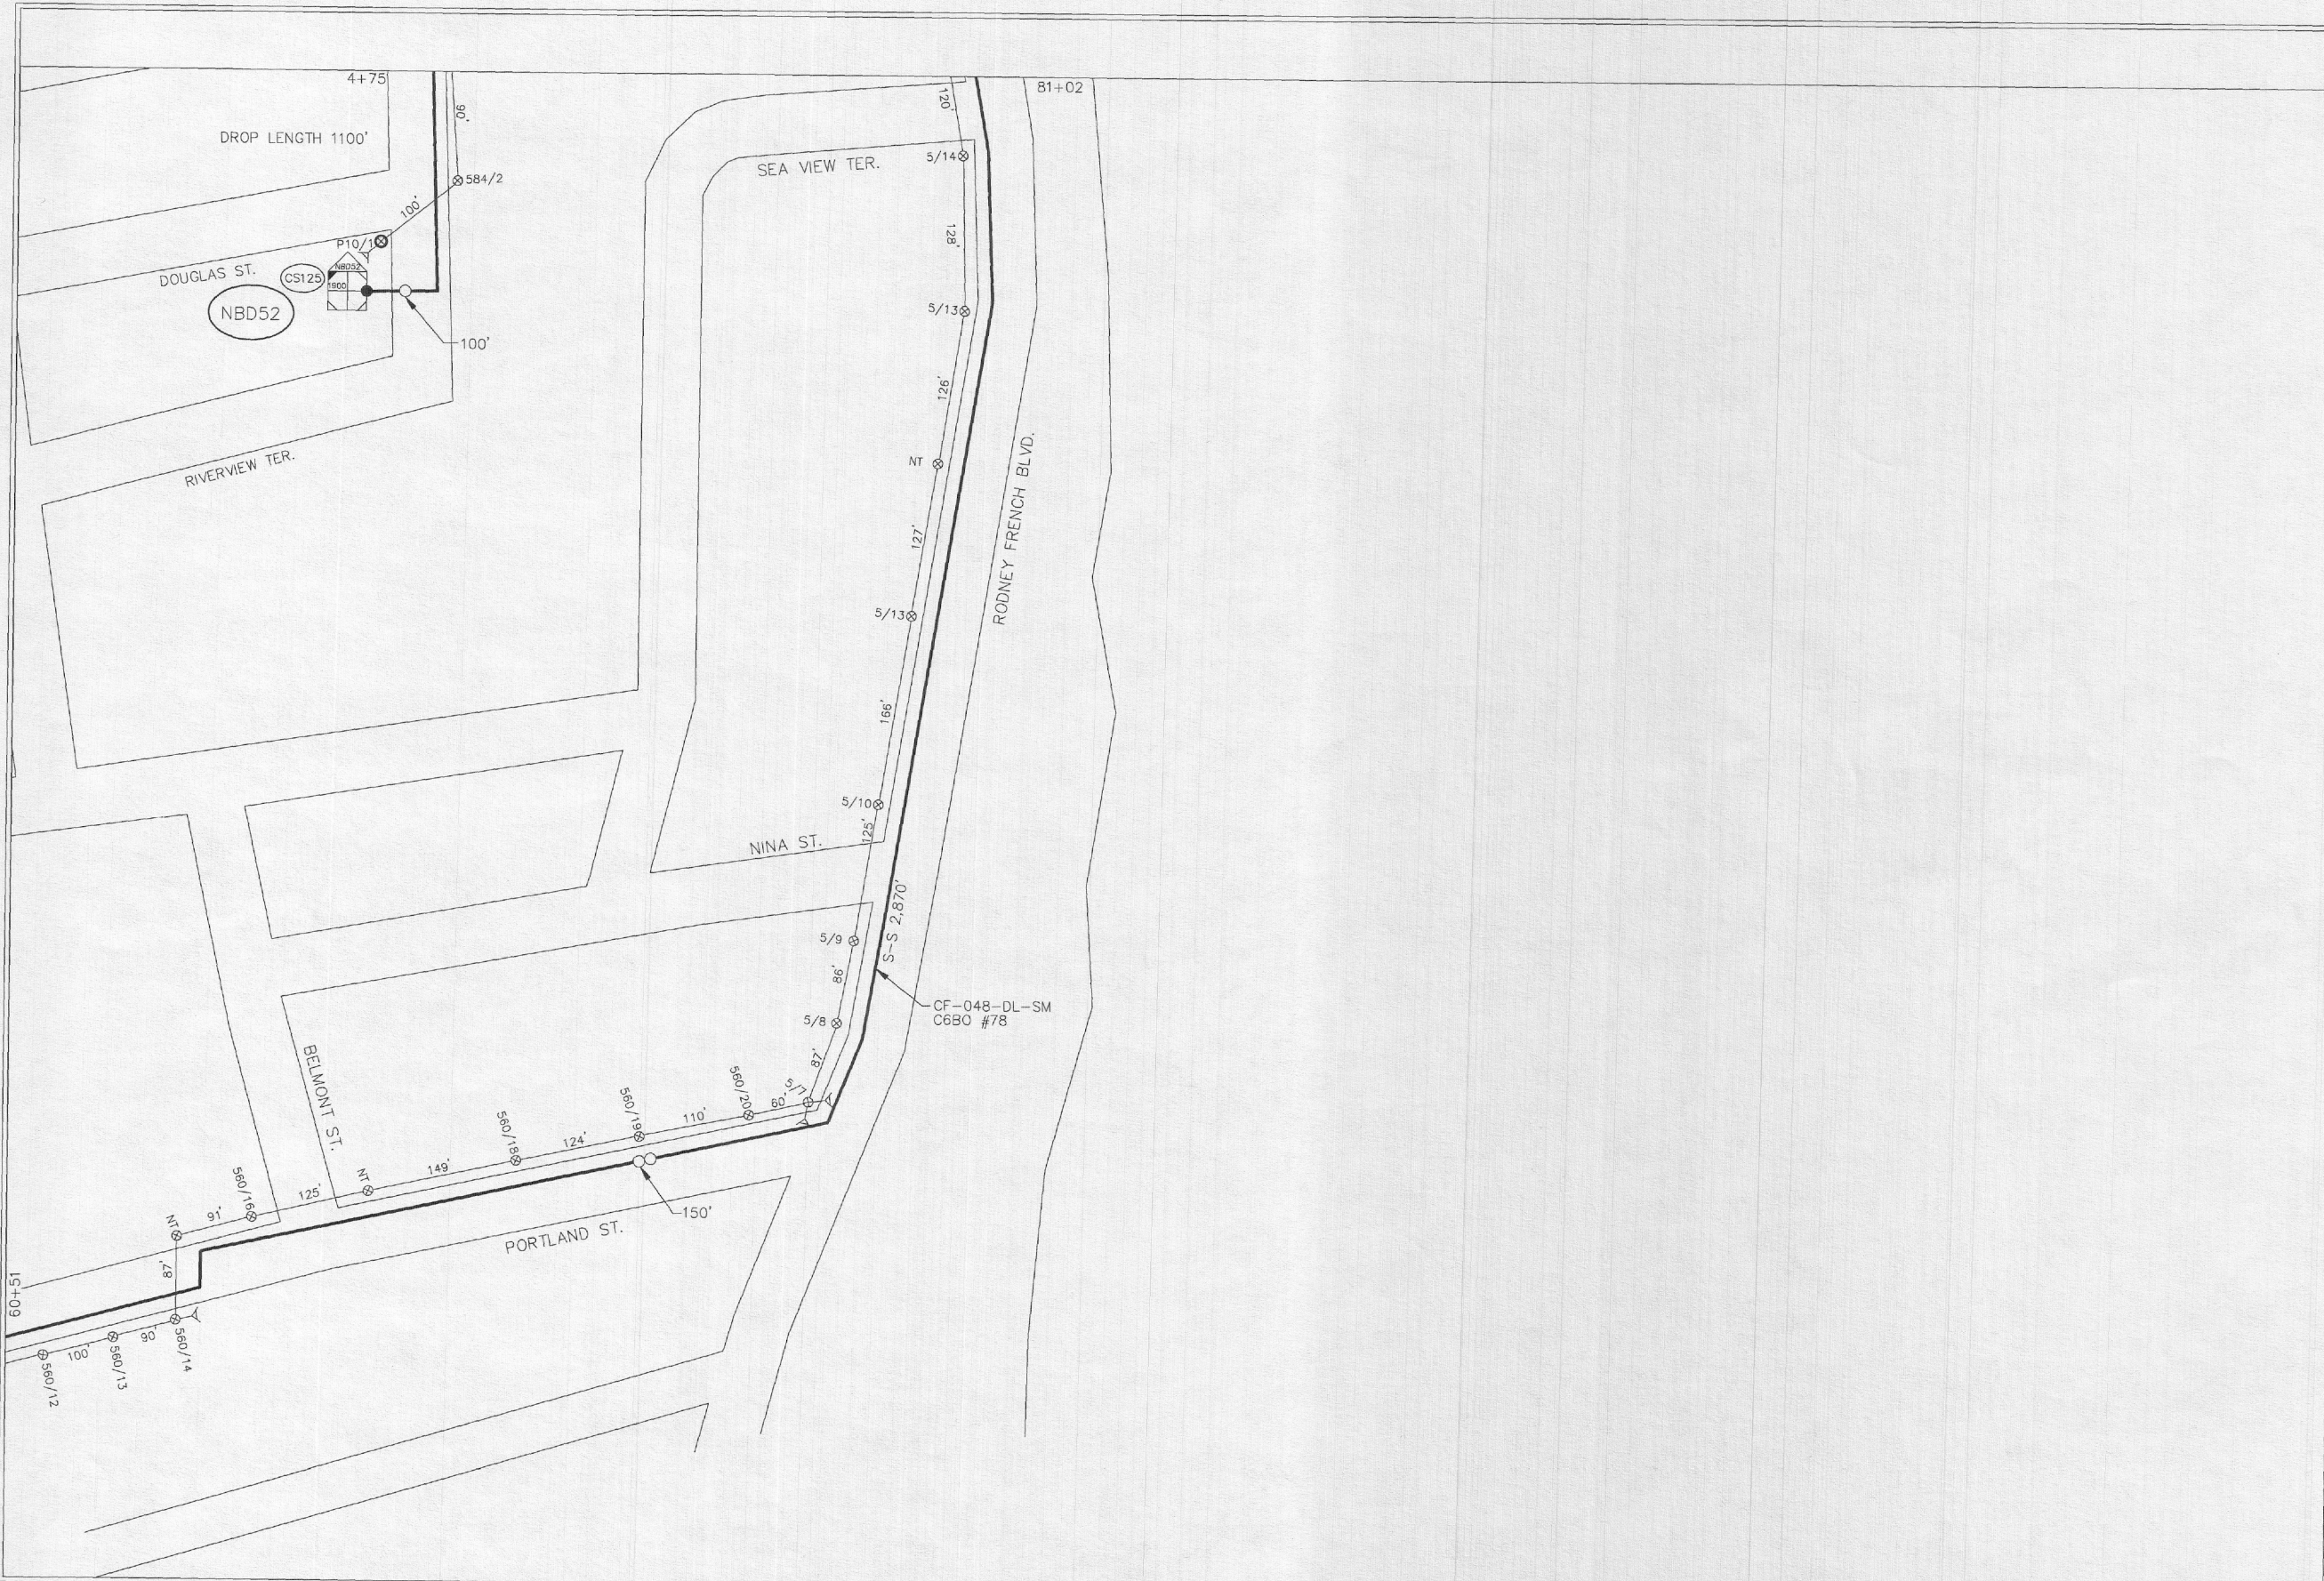

State: MASSACHUSETTS Municipality: NEW BEDFORD
County: BRISTOL Township:

Date	Description	Initials	Date	Description	Initials	Date	Description	Initials
6/2/08	NODE LOCATIONS	JO	10/9/08	REV. PER ITEM #87	DMH			
6/17/08	NODE LOC OPTIONS	JO	2/2/09	REVISED DWGS	DMH			
8/26/08	ROUTE REVISIONS	DMH	2/3/09	ADDEDE DROP	DMH			

Scale: 1" = 200'

PERMIT ONLY

extenet SM
YOUR NETWORK. EVERYWHERE.
SYSTEMS
3030 Warrenville Road
Suite 340, Lisle, IL 60532

Project #: NE-MA-NEWBED-MPS

Job Title: New Bedford, Ma

Engineer: Scott McGee

Original Issue Date

Published Date: 3/11/09

Bill of Materials:

Description	Qty.
Fiber - 576	0
Fiber - 288	0
Fiber - 144	0
Fiber - 96	0
Fiber - 72	0
Fiber - 48	2,051'
Fiber - 36	0
Fiber - 24	0
Fiber - 12	0
Fiber - Drop	290'
Total Fiber	2,341

Route - Aerial	1,901'
Route - UG-Leased	0
Route - UG-New Conduit	0
Route - Base Station	0
Total Route Footage	1,901'

Poles - Power	23
Poles - Telco	0
Poles - Other	0
Total Poles	23

Nodes	1
1/4" Strand	1,901'
Connectors	4
Slack Loops	2
Handholes	0
Manholes	0

⊗ = JOINT POLE

× = POWER POLE

⊙ = NODE POLE

⊕ = SPLICE

⊗ = BRANCH SPLICE

⊕ = STRAIGHT SPLICE

⊗ = BALLOON SPLICE

● = CONNECTING SPLICE

○ = SLACK LOOP

⊕ = ANCHOR

⊕ = GROUND

⊕ = MANHOLE

⊕ = HANDHOLE

⊕ = VAULT

⊕ = PEDESTAL

Gabe's

4804 North 40th Street
Sheboygan, WI 53083
Phone: (920) 459-2600

	MAP 30	
MAP 28	MAP 29	

Map Number: MAP 29