


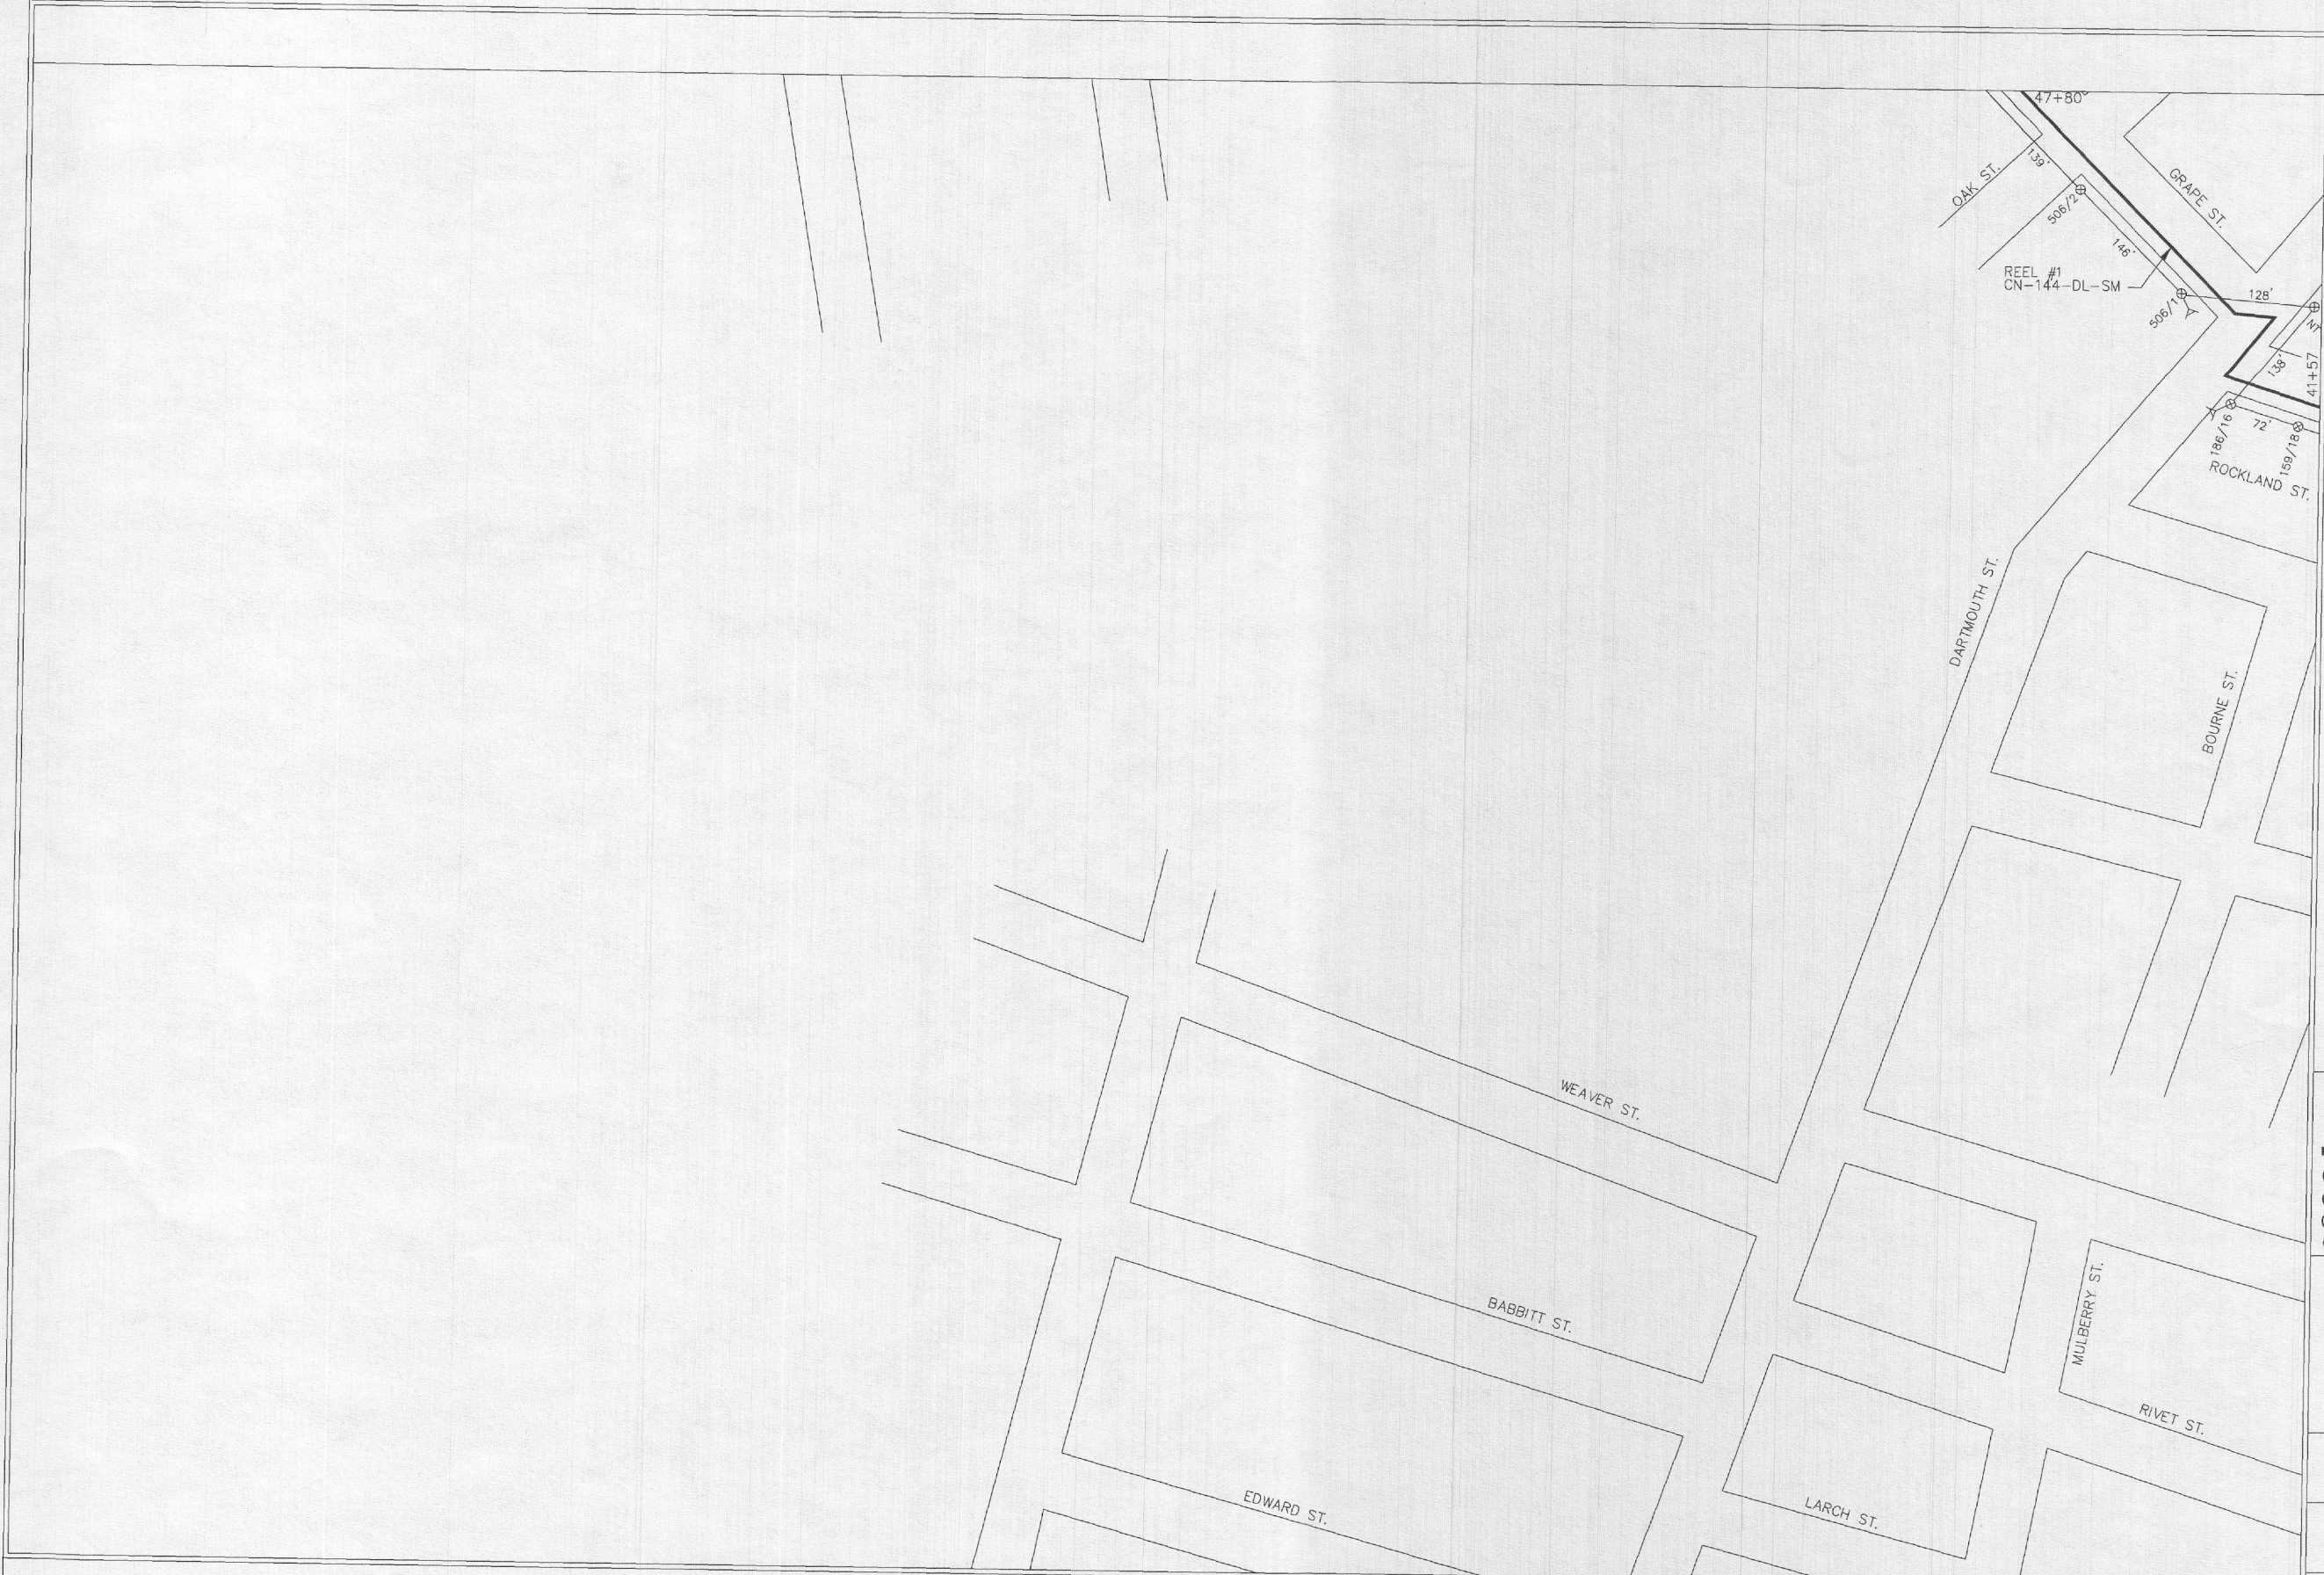

PERMIT ONLY

extenetSM

YOUR NETWORK, EVERYWHERE.

SYSTEMS

3030 Warrenton Road
Suite 340, Lisle, IL 60532

Project #: NE-MA-NEWBED-MPS

Job Title: New Bedford, Ma

Engineer: Scott McGee

Original Issue Date

Published Date: 3/11/09

Bill of Materials:

Description	Qty.
Fiber - 576	0
Fiber - 288	0
Fiber - 144	623'
Fiber - 96	0
Fiber - 72	0
Fiber - 48	0
Fiber - 36	0
Fiber - 24	0
Fiber - 12	0
Fiber - Drop	0
Total Fiber	623'
Route - Aerial	623'
Route - UG-Leased	0
Route - UG-New Conduit	0
Route - Base Station	0
Total Route Footage	623'
Poles - Power	5
Poles - Telco	0
Poles - Other	0
Total Poles	5
Nodes	0
1/4" Strand	623'
anchors	2
Connector Splices	
Slack Loops	0
Handholes	0
Manholes	0

⊗ = JOINT POLE

⊗ = POWER POLE

⊙ = NODE POLE

⊕ = SPLICE

⊕ = BRANCH SPLICE

⊕ = STRAIGHT SPLICE

⊕ = BALLOON SPLICE

⊕ = CONNECTING SPLICE

⊙ = SLACK LOOP

⊕ = ANCHOR

⊕ = GROUND

⊕ = MANHOLE

⊕ = HANDHOLE

⊕ = VAULT

⊕ = PEDESTAL

Gabe's

4804 North 40th Street
Sheboygan, WI 53083
Phone: (920) 459-2600

MAP 4

MAP 3

MAP 2

Map Number: MAP 3

State: MASSACHUSETTS
County: BRISTOL

Municipality: NEW BEDFORD
Township:

Date	Description	Initials	Date	Description	Initials	Date	Description	Initials
6/17/08	NODE LOC OPTIONS	JO	2/2/09	REVISED DWGS	DMH			
8/19/08	ROUTE REVISIONS	DMH						
9/11/08	FIBER REVISION	DMH						

Scale: 1" = 200'