

APPLICATION/AGREEMENT
For Trench/Disturbance Permit within the City of New Bedford

Permit # 454-2022
Dig Safe: 20223804298
Date: 9/20/2022

TO THE MAYOR AND CITY COUNCIL: DISTURBANCE PERMIT/TRENCH SAFETY PERMIT

Permission is hereby requested to excavate the surface of: X City Property and/or X Private Property
Provide Sketch

Location of Work: 241 Belleville Ave
Holly St - Sawyer St
Gas Line Maintenance

Trenches must be maintained
weekly until final paving is
completed

Work will begin (weather permitting) on: October 4, 2022

Applicant Name: Steven Botelho (ra)

Excavator(s) Name: _____

Company Name: Eversource

Hoisting Equipment License Number: _____

Grade: _____ Expiration Date: _____

Contact Number: 508-441-5817

Name & Contact Number of Insurer: _____

Competent Person on Work Site: ON FILE

APPROVED BY: Stephen Cypher DATE: 10-14-22

TITLE: Asst. City Engineer

This permit shall be posted at the work site, and shall remain until the work is completed. It is subject to inspection at all times.

Permit only valid for three months
from date of approval

ROADWAY CLOSURES WILL REQUIRE
AUTHORIZATION FROM THE
COMMISSIONER OF PUBLIC
INFRASTRUCTURE. TRAFFIC MANAGEMENT
PLANS MAY BE REQUIRED.

Final Restoration: all sidewalk and roadway
areas disturbed must be repaired in
accordance with DPI construction standards &
specifications. Work performed w/ in the wheel chair
ramps at Belleville Ave x Holly St must be replaced
to be ADA compliant. Traffic loops damaged at
the intersection of Sawyer St to be replaced by

APPLICATION/AGREEMENT
For Trench/Disturbance Permit within the City of New Bedford

Permit # 100-2021
Dig Safe: 20211404434
Date: 4/6/2021

TO THE MAYOR AND CITY COUNCIL: DISTURBANCE PERMIT/TRENCH SAFETY PERMIT

Permission is hereby requested to excavate the surface of: X City Property and/or X Private Property
Provide Sketch

Location of Work: 11 Holly St
Belleville Ave - North Front St
Gas Line Maintenance

for reference

Work will begin (weather permitting) on: April 20, 2021

Applicant Name: Kevin O'Sullivan (ra)

Excavator(s) Name: _____

Company Name: Eversource

Hoisting Equipment License Number: _____

Grade: _____ Expiration Date: _____

Contact Number: 508-441-5817

Name & Contact Number of Insurer: _____

Competent Person on Work Site: ON FILE

APPROVED BY: Stephen Cyprian DATE: 4-15-2021
TITLE: Asst City Engineer

This permit shall be posted at the work site, and shall remain until the work is completed. It is subject to inspection at all times.

ROADWAY CLOSURES WILL REQUIRE
AUTHORIZATION FROM THE
COMMISSIONER OF PUBLIC
INFRASTRUCTURE. TRAFFIC MANAGEMENT
PLANS MAY BE REQUIRED.

Date Issued **APR 21 2021**
A TRUE COPY ATTEST
Stephen L. Davis
CITY CLERK-NEW BEDFORD, MA

Permit only valid for three months
from date of approval

Trenches must be maintained
weekly until final paving is
completed

APPLICATION/AGREEMENT
For Trench/Disturbance Permit within the City of New Bedford

Permit # 103-2021
Dig Safe: 20211404440
Date: 4/6/2021

TO THE MAYOR AND CITY COUNCIL: DISTURBANCE PERMIT/TRENCH SAFETY PERMIT

Permission is hereby requested to excavate the surface of: X City Property and/or X Private Property
Provide Sketch

Location of Work: 241 Belleville Ave
Holly St - Sawyer St
Gas Line Maintenance

permit extended to September 2021
per Stephanie 07.14.2021

Work will begin (weather permitting) on: April 20, 2021

Applicant Name: Kevin O'Sullivan (ra)

Excavator(s) Name: _____

Company Name: Eversource

Hoisting Equipment License Number: _____

Grade: _____ Expiration Date: _____

Contact Number: 508-441-5817

Name & Contact Number of Insurer: _____

Competent Person on Work Site: ON FILE

APPROVED BY: Stephanie Cyprian DATE: 4-15-2021


TITLE: Asst. City Engineer


This permit shall be posted at the work site, and shall remain until the work is completed. It is subject to inspection at all times.


ROADWAY CLOSURES WILL REQUIRE
AUTHORIZATION FROM THE
COMMISSIONER OF PUBLIC
INFRASTRUCTURE. TRAFFIC MANAGEMENT
PLANS MAY BE REQUIRED.

Permit only valid for three months
from date of approval

Trenches must be maintained
weekly until final paving is
completed

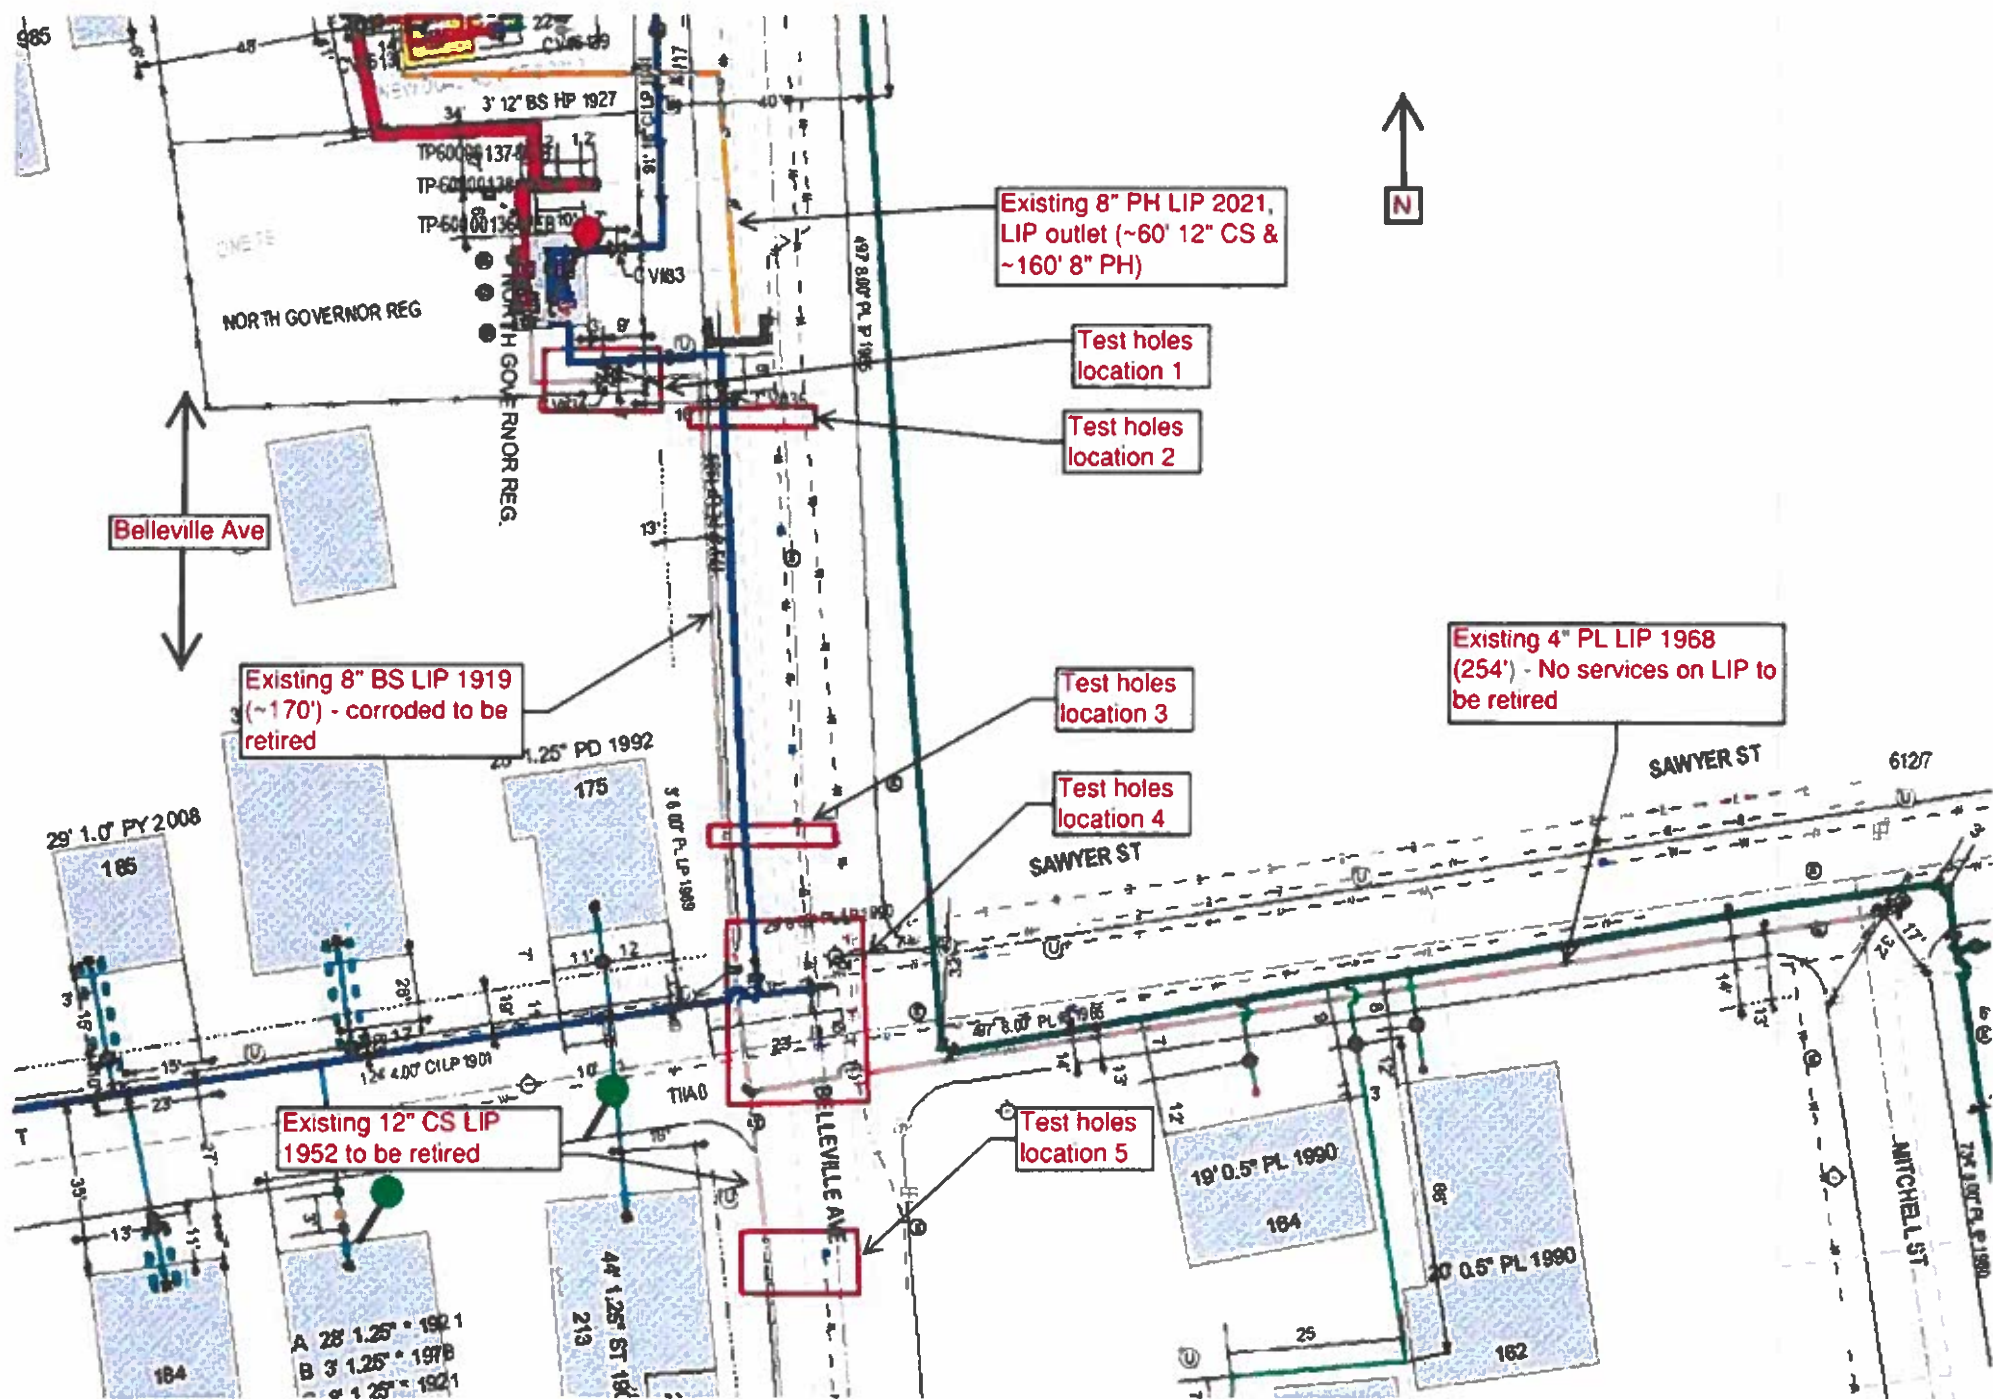

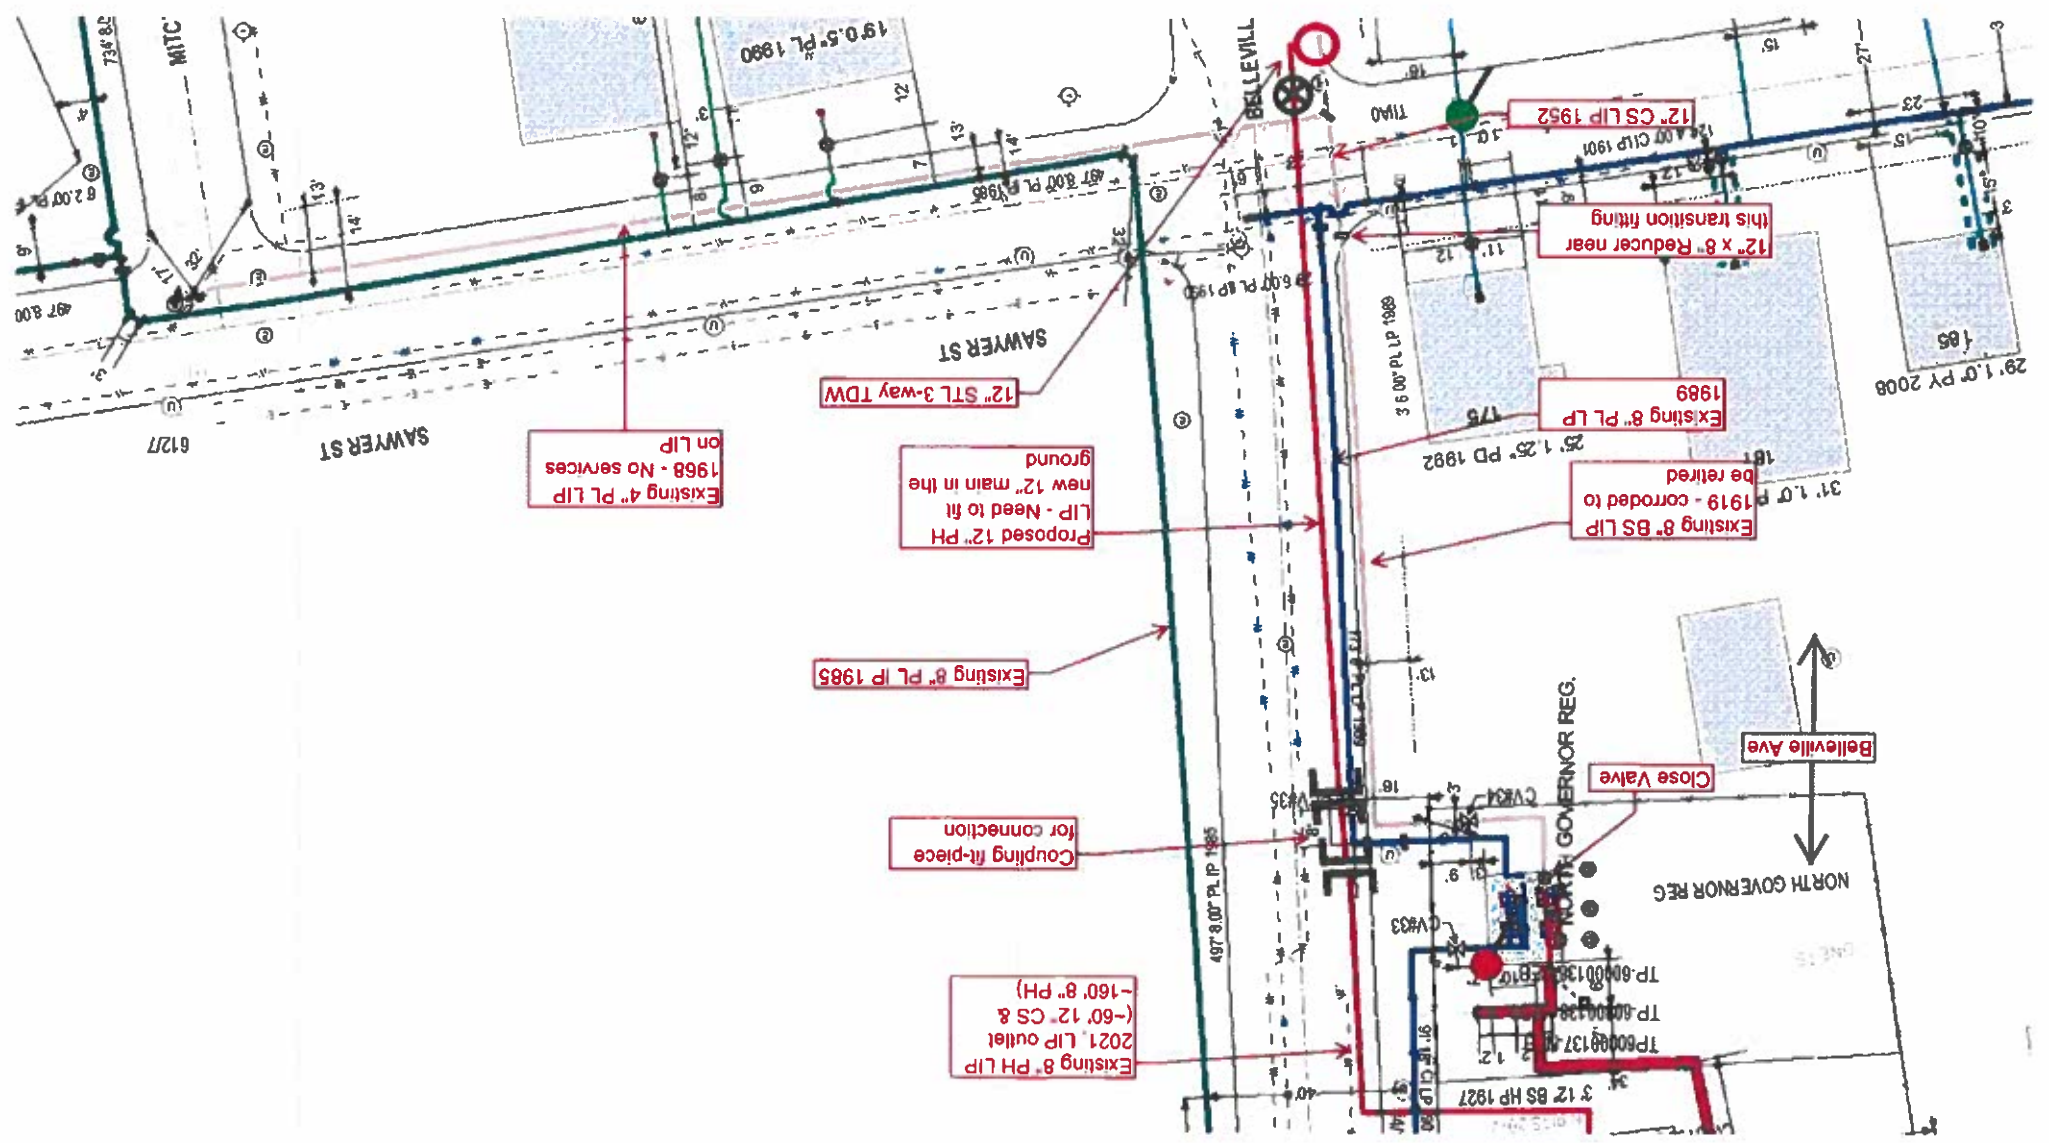

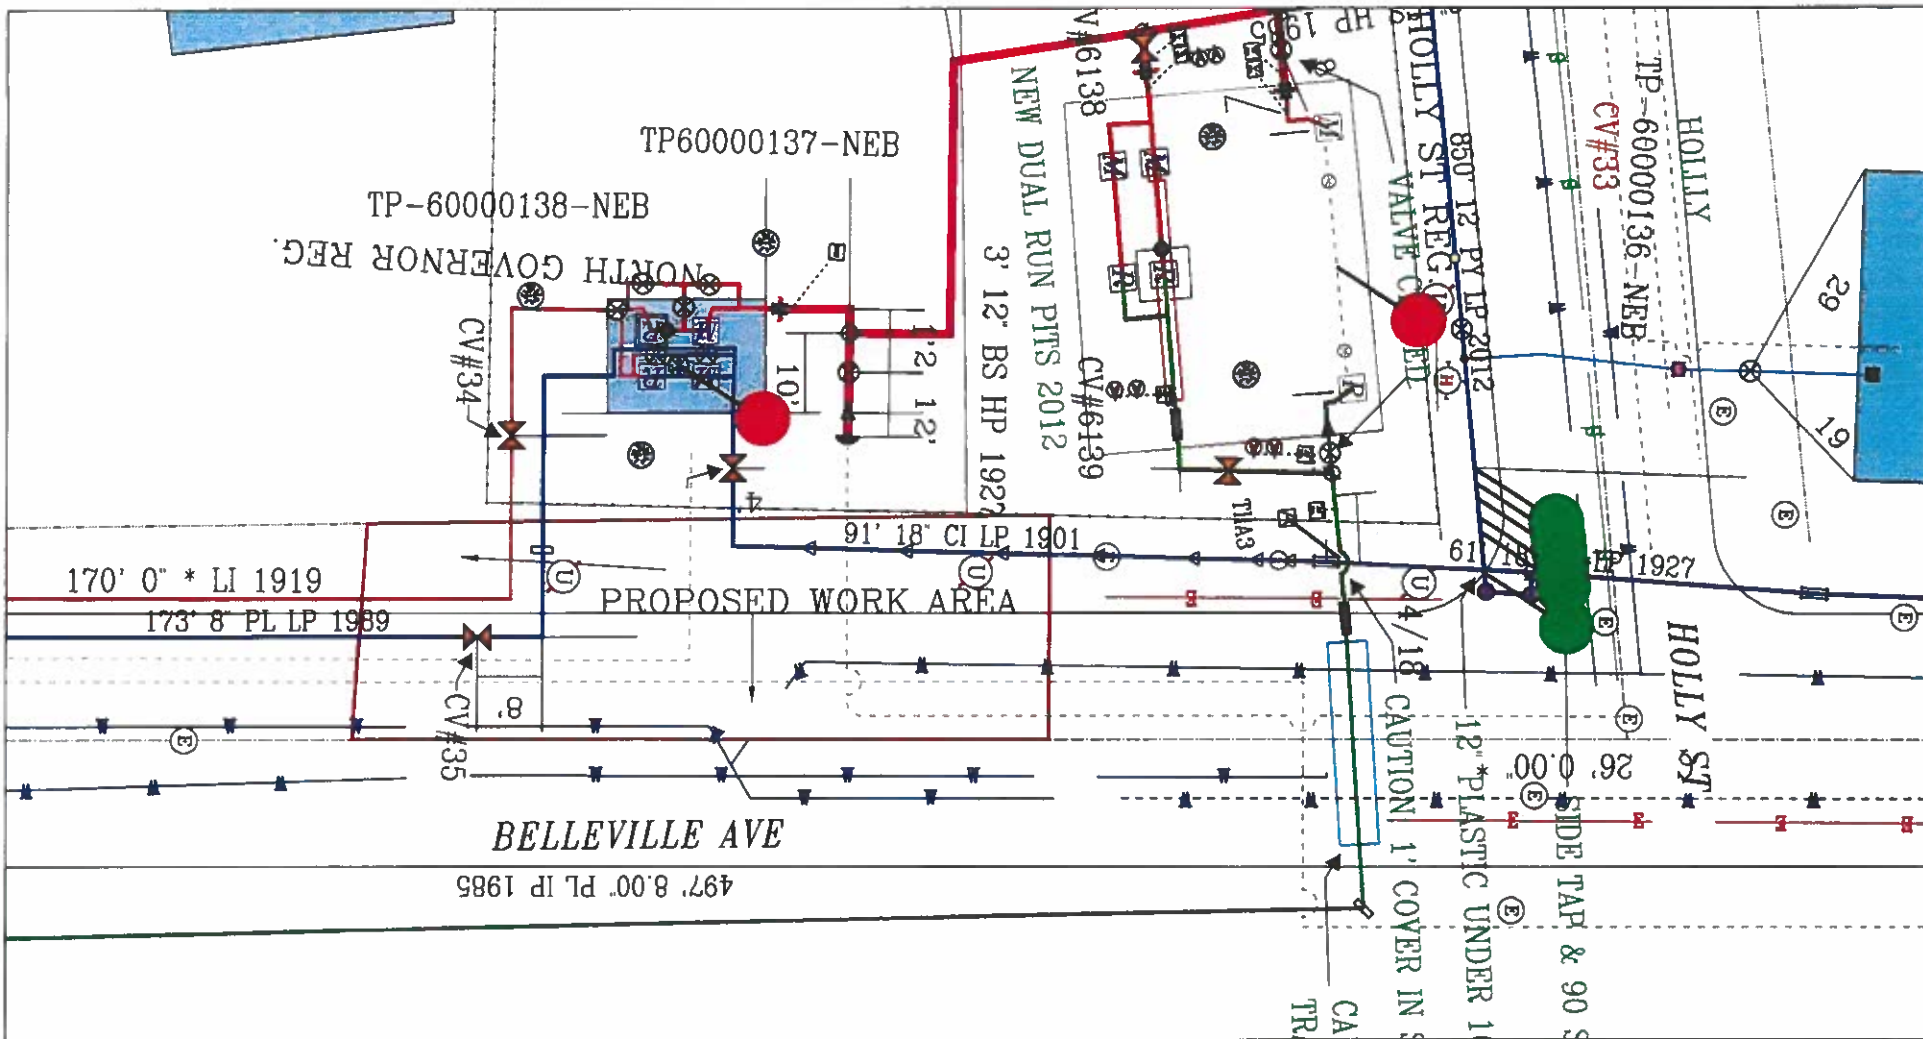

EVERSOURCE 	MASS LAW Requires all utility owners to display this notice where digging is required Call Dig-Safe: 811	IMPORTANT - DO NOT SCALE This drawing provides approximate locations only and all facility information may not be shown. Contact Eversource at 1-800-452-2262 for more specific data information. Eversource is not responsible for any liability resulting from reliance on this drawing. Users of this drawing should consult the drawing and/or other records to verify the location of any underground utility before digging.	Address: 241 Belleville Ave SP City / Town: New Bedford 3/25/2021
--	--	---	--