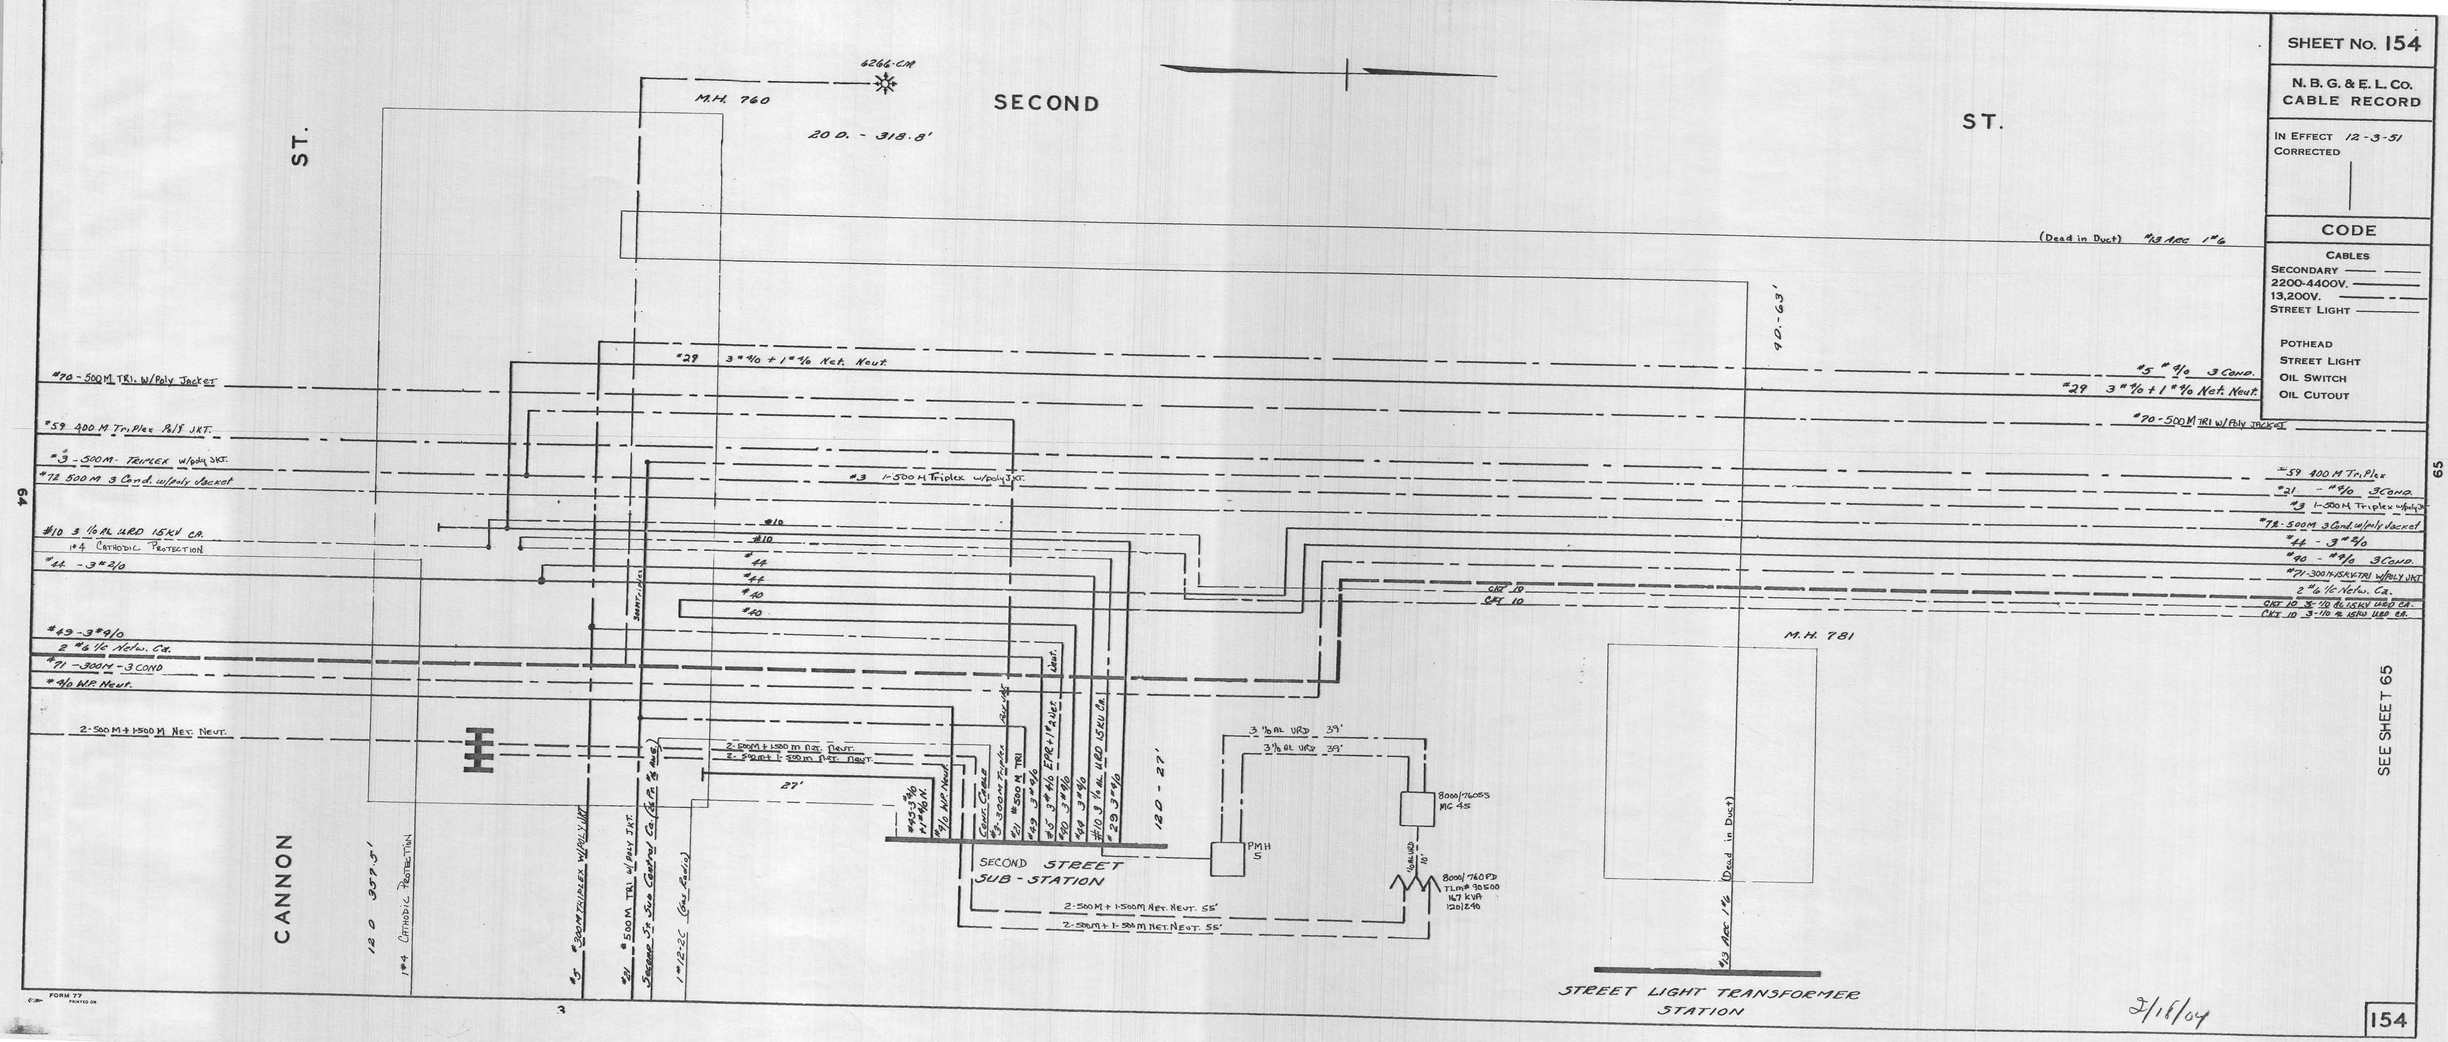
SHEET No. 154
N. B. G. & E. L. Co.
CABLE RECORD
IN EFFECT 12-3-51
CORRECTED
CODE
CABLES
SECONDARY
2200-4400V.
13,200V.
STREET LIGHT
POTHEAD
STREET LIGHT
OIL SWITCH
OIL CUTOUT
SECOND
ST.
CANNON
ST.
M.H. 760
6266 CM
20 D. - 318.8'
M.H. 781
SECOND STREET SUB-STATION
STREET LIGHT TRANSFORMER STATION
SEE SHEET 65
(Dead in Duct)
#70 - 500 M TRI. W/Poly Jacket
#59 400 M Tri Plex P&S JKT.
#3 - 500 M - TRIPLEX W/poly JKT.
#72 500 M 3 Cond. w/poly Jacket
#10 3 1/0 AL URD 15KV CA.
1#4 CATHODIC PROTECTION
#44 - 3#2/0
#43 - 3#4/0
2 #6 1/2 Neut. Ca.
#71 - 300M - 3 COND
#4/0 WP Neut.
2-500 M + 1-500 M Net. Neut.
#29 3#4/0 + 1#4/0 Net. Neut.
#5 #4/0 3 Cond.
#21 - #4/0 3 Cond.
#3 1-500 M Triplex w/poly JKT.
#71-300M-15KV TRI W/POLY JKT
2 #6 1/2 Neut. Ca.
CKT 10 3-1/0 AL 15KV URD CA.
CKT 10 3-1/0 AL 15KV URD CA.
3 1/0 AL URD 39'
8000/7600 S
MG 45
PMH 5
8000/7600 FD
TLMR 90 1500
167 KVA
120/240
2-500 M + 1-500 M Net. Neut. 55'
2-500 M + 1-500 M Net. Neut. 55'
120 - 27'
92 - 63'
12 D 357.3'
1#4 CATHODIC PROTECTION
#5 #4/0 COUNTERPLEX W/POLY JKT.
#21 #500 M TRI W/POLY JKT.
SECOND ST. SUB CONTROL CA. (Cu. Pr. 4/0 AWG)
1#12-2C (Gas Radio)
27'
2-500 M + 1-500 M Net. Neut.
2-500 M + 1-500 M Net. Neut.
#43 Neg 1#6 (Dead in Duct)
7/18/04
154