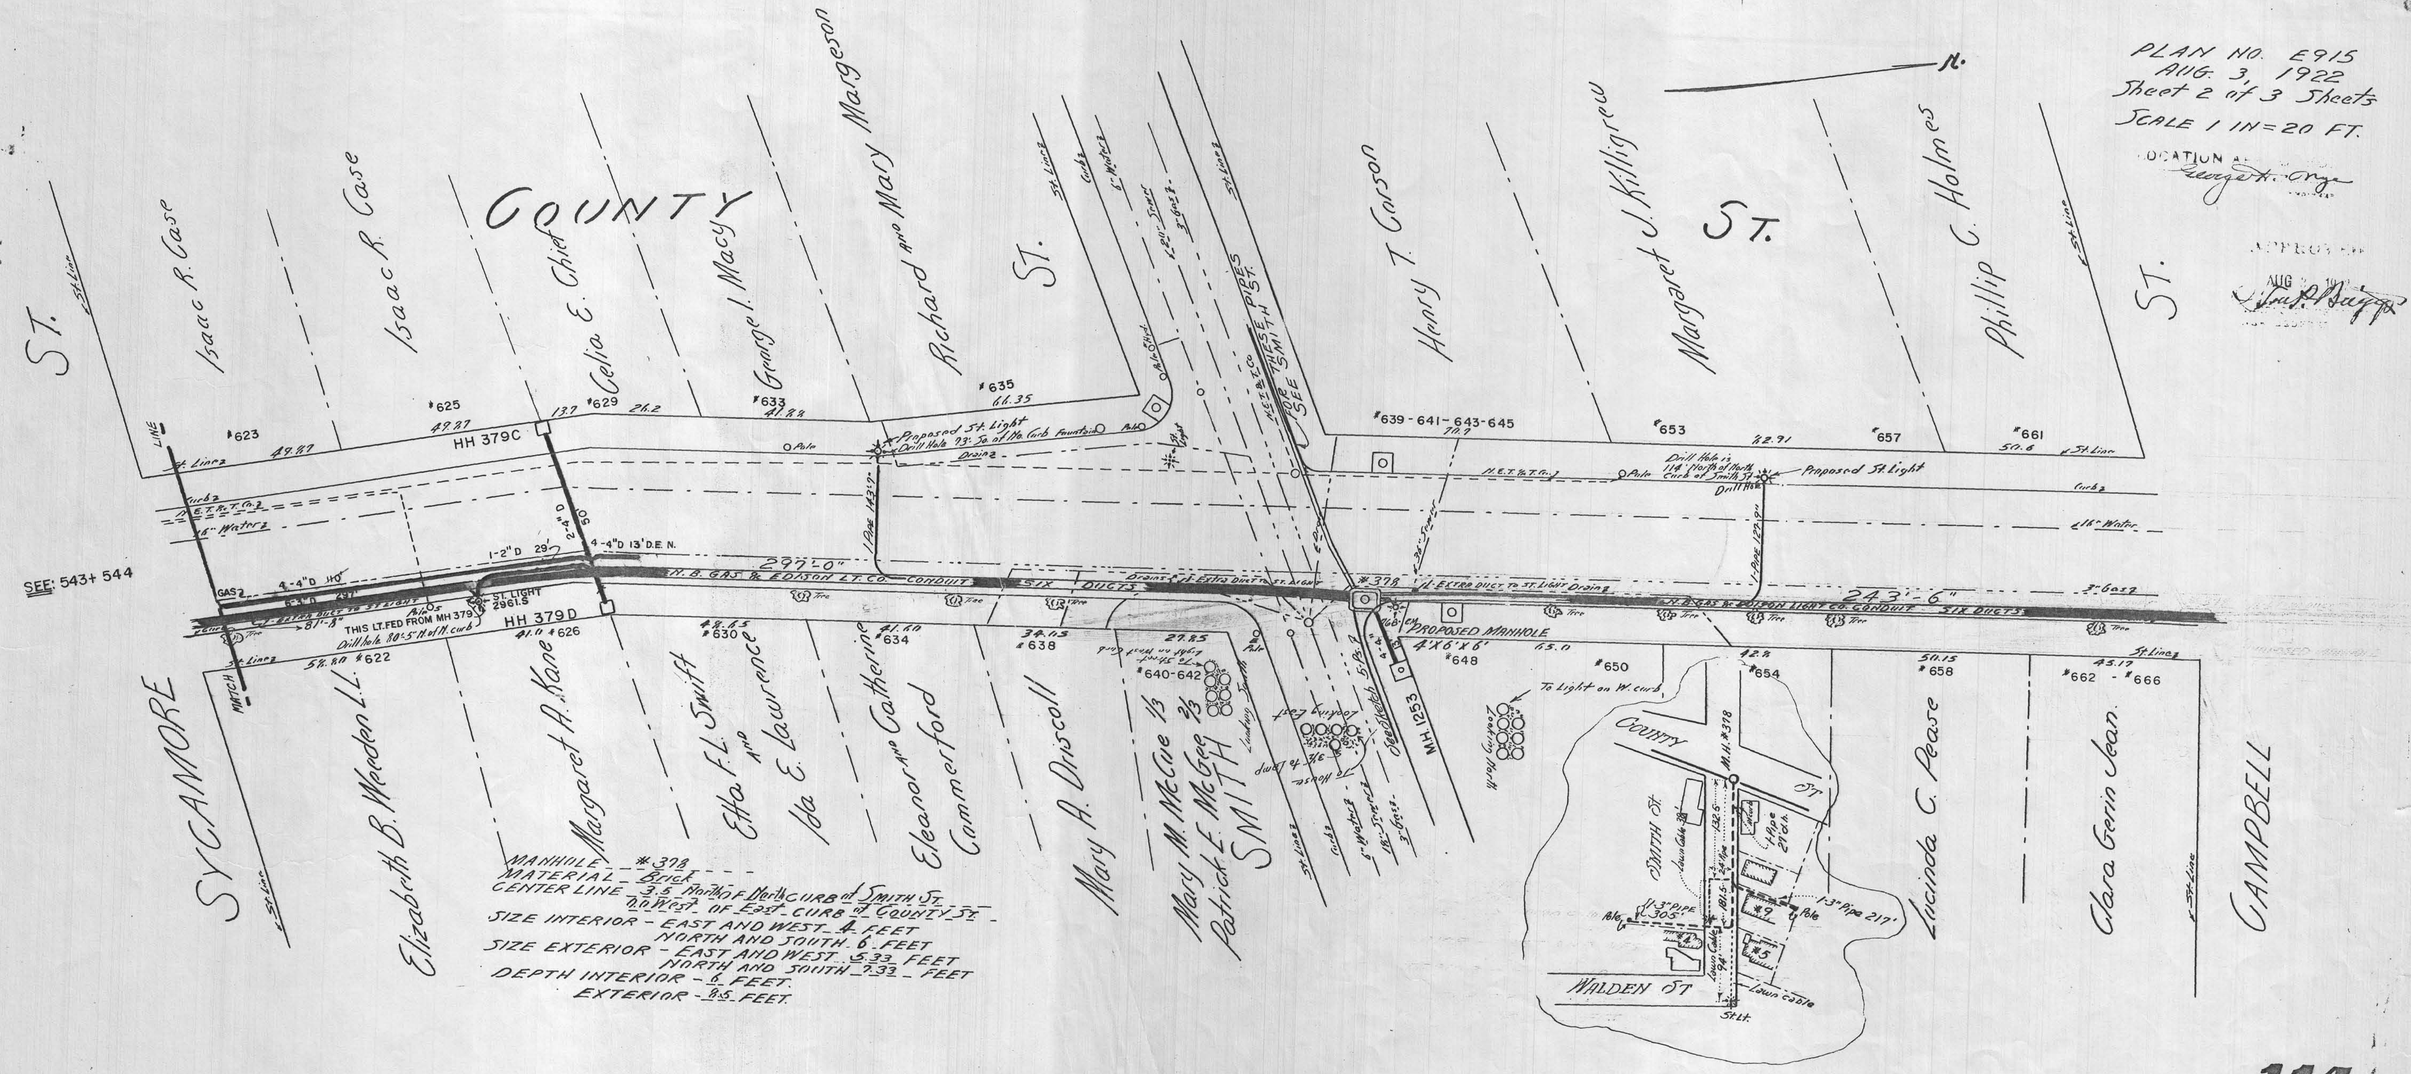
PLAN NO. E915
AUG. 3, 1922
Sheet 2 of 3 Sheets
SCALE 1 IN = 20 FT.
LOCATION
APPROVED
AUG
ST.
Isaac R. Case
Isaac R. Case
COUNTY
Celia E. Child
Grange I. Macy
Richard and Mary Margeson
ST.
Henry T. Carson
Margaret J. Killigrew
ST.
Phillip C. Holmes
ST.
SEE 543+544
GAS
HH 379C
HH 379D
St. Light 2961.S
THIS LT. FED FROM MH 379
Drill Hole 80.5' N of N. curb
Proposed St. Light
Drill Hole 73' So. of No. Curb Fountain
Drill Hole is 118' North of North Curb of Smith St.
Proposed St. Light
SEE PLAN OF WATER PIPES IN SMITH ST.
N.E.T. & T. Co.
Drain
Poles
Curbs
6" Water
12" Water
16" Water
4-4"D 13' D.E.N.
1-2" D 29'
4-4"D 110'
2-2"D 95'
1 Pipe 143.7'
1 Pipe 122.9'
297'-0"
N.E. GAS & ELECTRIC LT. CO. CONDUIT SIX DUCTS
243'-6"
N. ELECTRIC LIGHT CO. CONDUIT SIX DUCTS
1 Extra Duct to St. Light Drains
PROPOSED MANHOLE 4'X6'X6'
MH 378
MH 379
SYCAMORE
Elizabeth B. Worden LT.
Margaret A. Kane
Etta F.L. Swift
Ida E. Lawrence
Eleanor Catherine Commerford
Mary A. Driscoll
Mary M. McGee 1/3
Patrick E. McGee 2/3
SMITH
CAMPBELL
Clara Gerin Jean
Lucinda C. Pease
COUNTY ST.
SMITH ST.
WALDEN ST
To Light on W. curb
Lawn Cable
St. Lt.
MANHOLE - #378
MATERIAL - Brick
CENTER LINE - 3.5' North of North Curb of Smith St.
and West of East Curb of County St.
SIZE INTERIOR - EAST AND WEST - 4 FEET
NORTH AND SOUTH - 6 FEET
SIZE EXTERIOR - EAST AND WEST - 5.33 FEET
NORTH AND SOUTH - 7.33 FEET
DEPTH INTERIOR - 6 FEET
EXTERIOR - 8.5 FEET