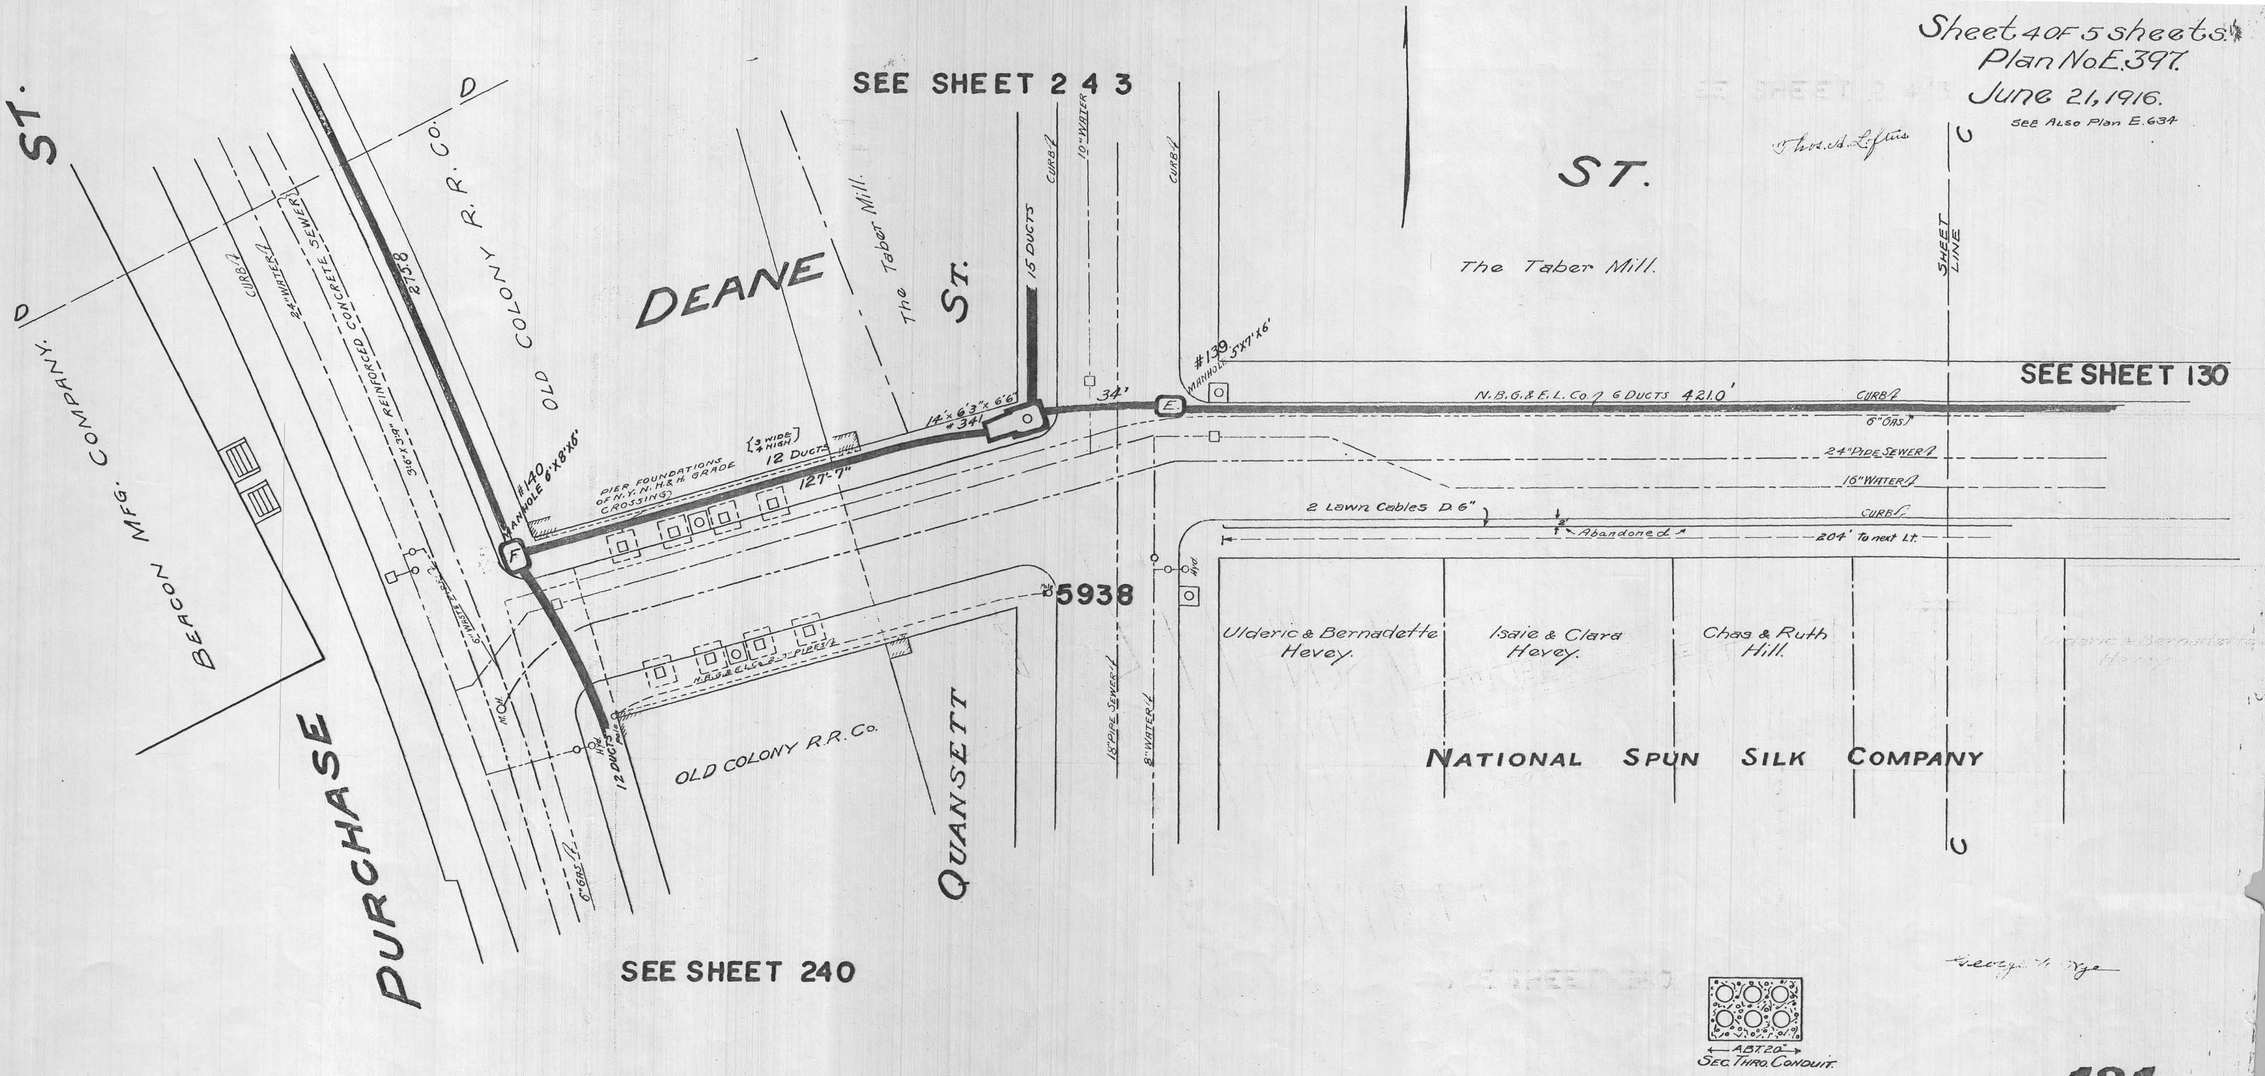
Sheet 4 of 5 sheets.
Plan No. E.397.
June 21, 1916.
See Also Plan E.634
SEE SHEET 243
SEE SHEET 130
SEE SHEET 240
DEANE ST.
PURCHASE ST.
QUANSETT ST.
The Taber Mill.
OLD COLONY R.R. Co.
BEACON MFG. COMPANY
NATIONAL SPUN SILK COMPANY
Ulderic & Bernadette Hevey.
Isaie & Clara Hevey.
Chas & Ruth Hill.
N.B.G.&E.L. Co. 6 Ducts 421.0'
24" Pipe Sewer
16" Water
2 Lawn Cables D 6"
Abandoned
204' To next Lt.
15 Ducts
10" Water
12 Ducts
127'-7"
5938
SHEET LINE
SEC. THRU CONDUIT
131