New Bedford Gas & Ed. Light Co.
PAGE STREET
SHEET - 1 - OF 2 SHEETS
PLAN NO: E 1819 JUNE - 18-29
SCALE - ONE INCH = 20-FT.

LOCATION APPROVED
CITY ENGINEER

APPROVED
DATE
INSPECTOR OF WIRES
NEW BEDFORD, MASS.

ST. LUKE'S HOSPITAL
SEE CONDUIT PLAN "367
DUCT. FROM M.H. 676

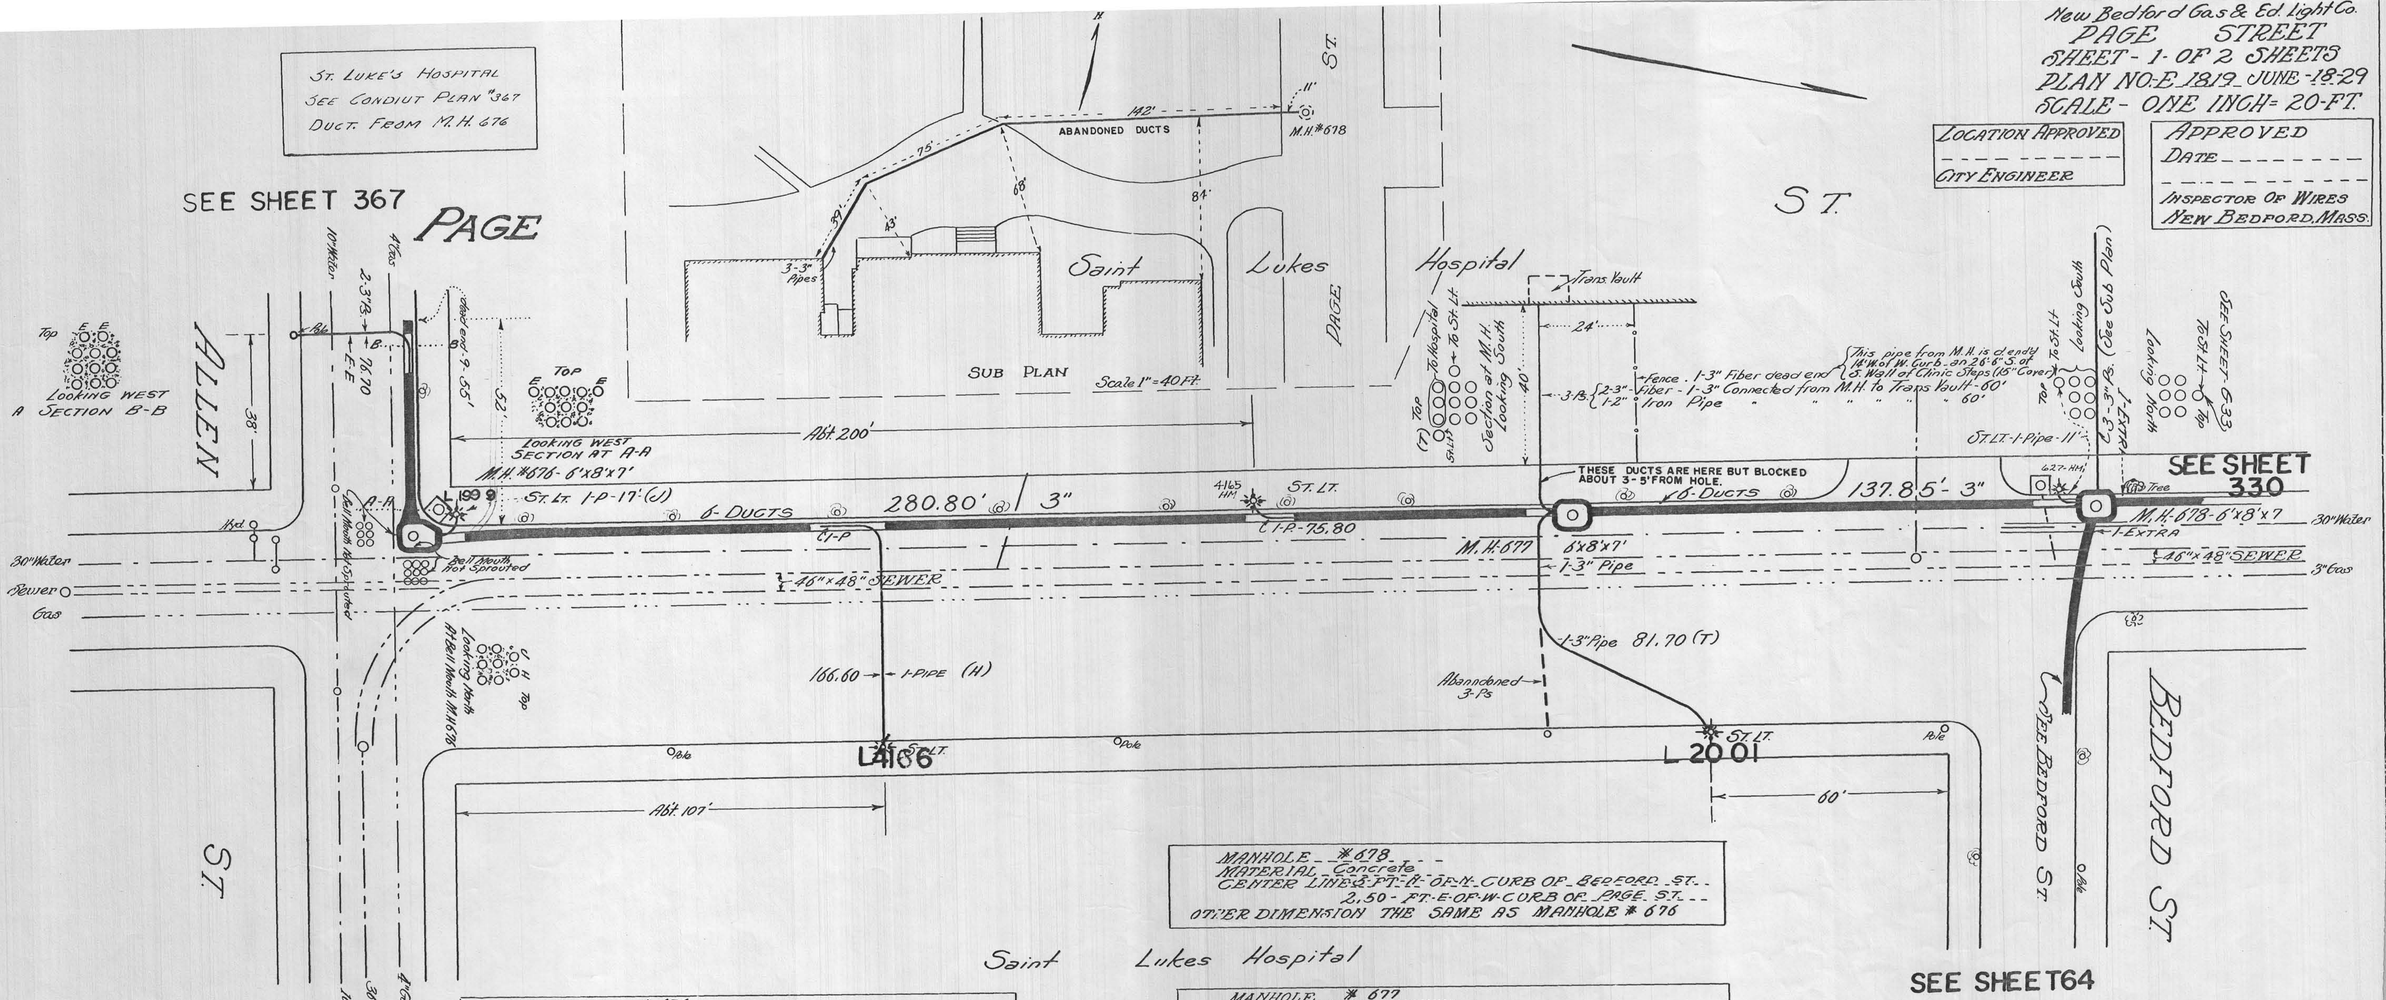

MANHOLE - #678
MATERIAL - Concrete
CENTER LINE 2.5 FT. E. OF W. CURB OF BEDFORD ST.
2.50 - FT. E. OF W. CURB OF PAGE ST.
OTHER DIMENSION THE SAME AS MANHOLE # 676

MANHOLE - #676
MATERIAL - Concrete
CENTER LINE 3 FT. E. OF W. CURB OF PAGE ST.
0.0 FT. S. OF N. CURB OF ALLEN ST.
SIZE INTERIOR — EAST AND WEST - 8 FT.
NORTH AND SOUTH - 8 FT.
SIZE EXTERIOR — EAST AND WEST - 7.33 FT.
NORTH AND SOUTH - 9.33 FT.
DEPTH INTERIOR - 7 FEET
EXTERIOR - 8.5 FEET

MANHOLE - #677
MATERIAL - Concrete
CENTER LINE 2 FT. E. OF W. CURB OF PAGE ST.
Abt. 100.5 FT. S. OF S. CURB OF BEDFORD ST.
SIZE INTERIOR — EAST AND WEST - 8 FT.
NORTH AND SOUTH - 8 FT.
SIZE EXTERIOR — EAST AND WEST - 7.33 FT.
NORTH AND SOUTH - 9.33 FT.
DEPTH INTERIOR - 7 FEET
EXTERIOR - 8.5 FEET

329