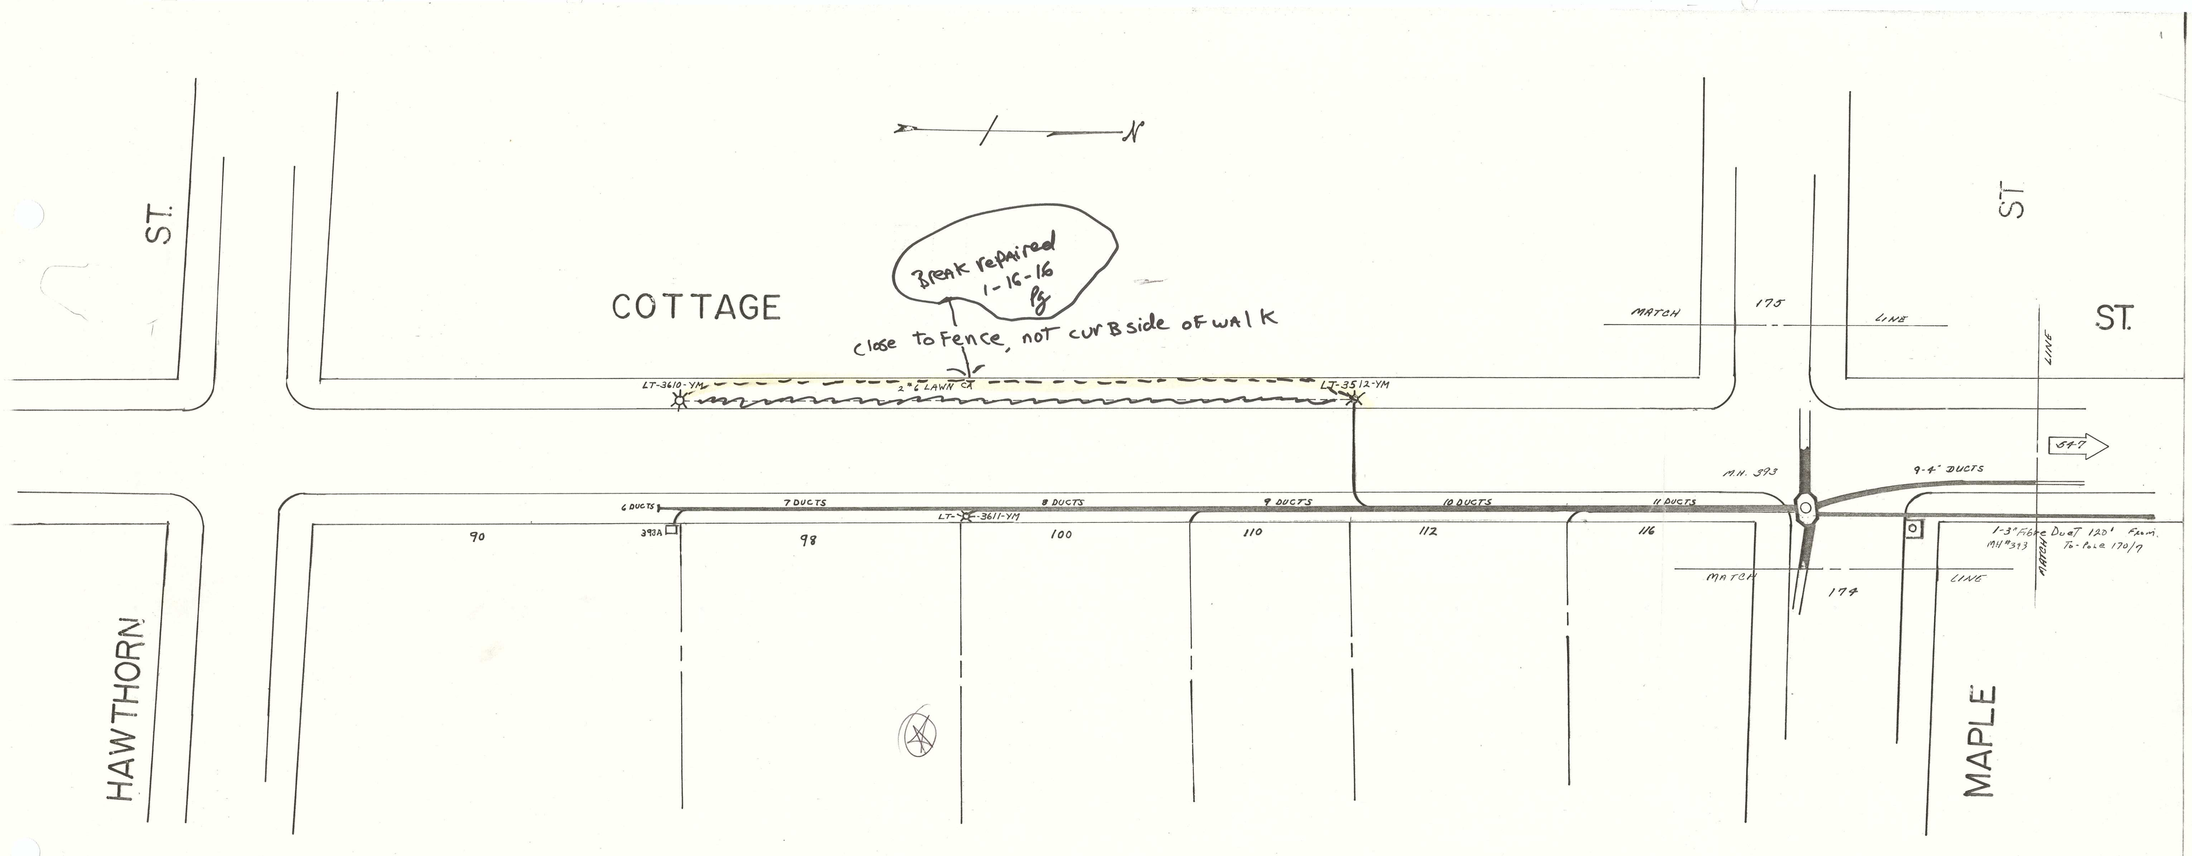
N
ST.
COTTAGE
Break repaired 1-16-16 Pg
close to Fence, not curB side of walk
MATCH
175
LINE
ST
ST.
LT-3610-YM
2" LAWN CX
LT-3512-YM
M.H. 393
9-4" DUCTS
6 DUCTS
7 DUCTS
8 DUCTS
9 DUCTS
10 DUCTS
11 DUCTS
LT-3611-YM
393A
90
98
100
110
112
116
174
1-3" Fibre Duct 120' From M.H. #393 To Pole 170/9
HAWTHORN
MAPLE

532