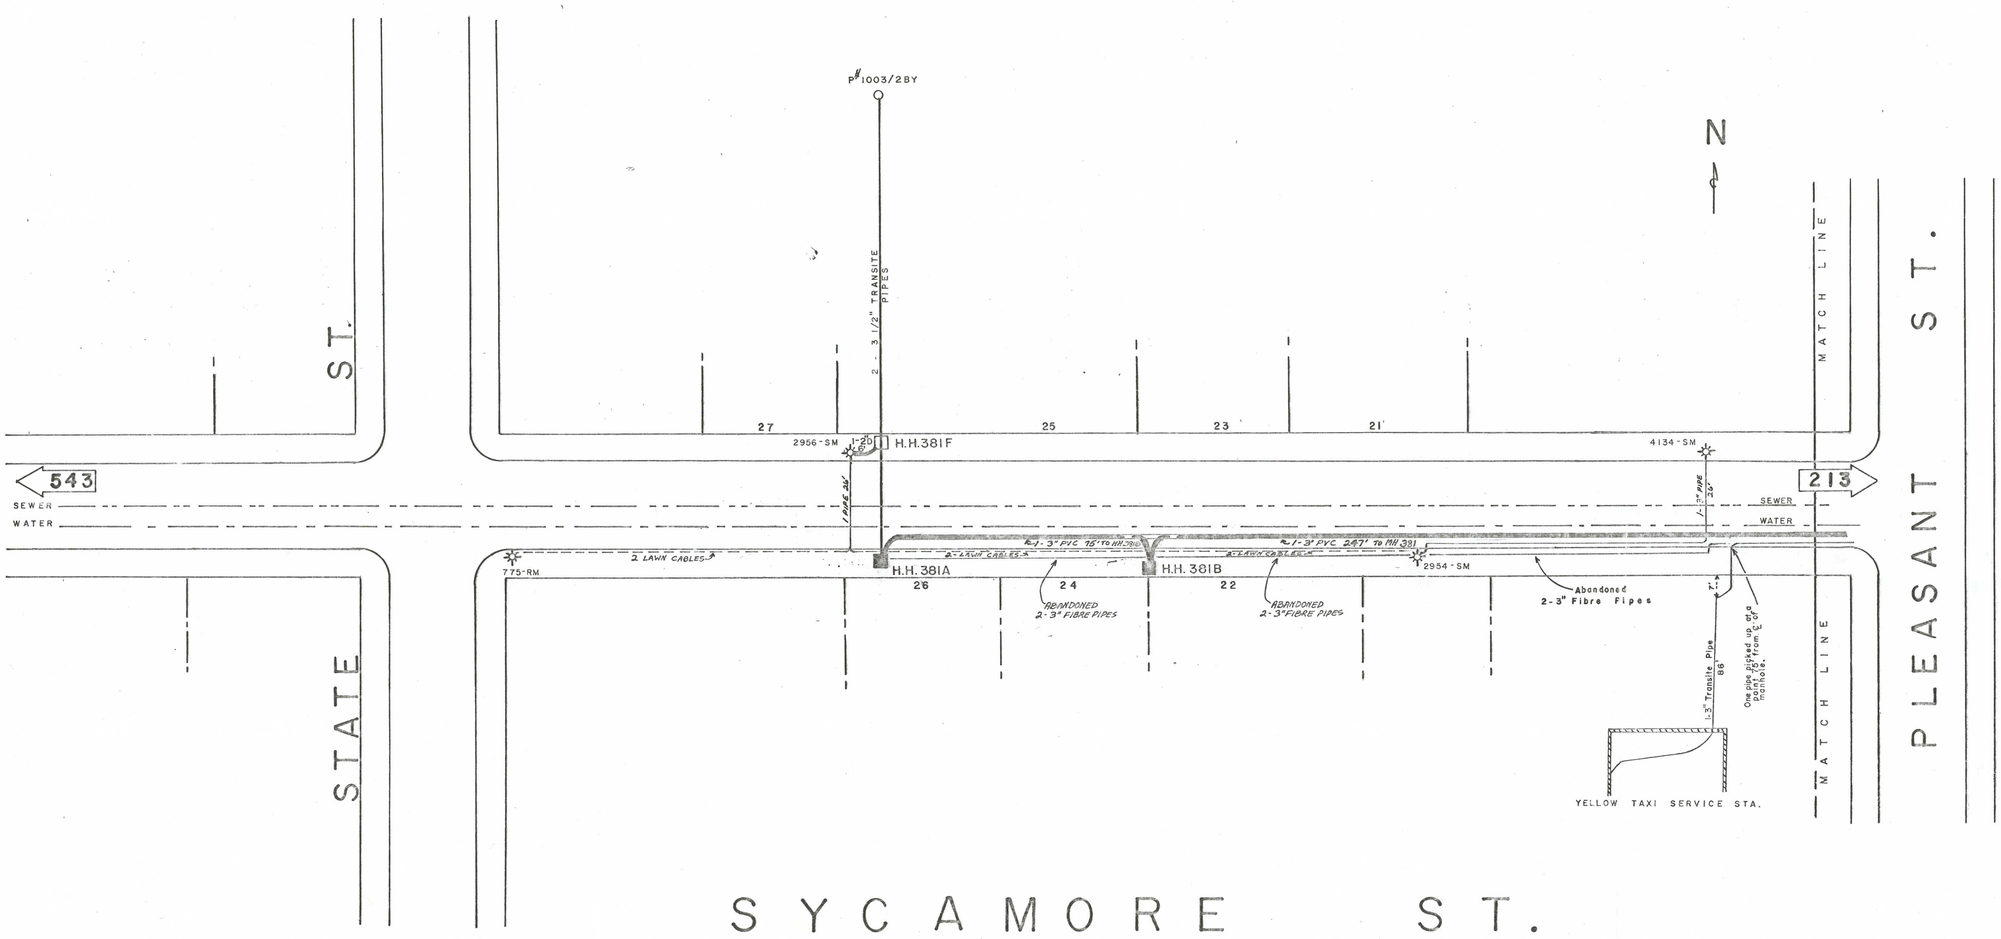
P# 1003/2BY
N
2 - 3 1/2" TRANSITE PIPES
MATCH LINE
PLEASANT ST.
STATE ST.
27
25
23
21
2956-SM
1-2D
H.H.381F
4134-SM
543
213
SEWER
WATER
1 PIPE 36"
1-3" PIPE 36"
2-1-3" PVC 75' TO MH.380
2-1-3" PVC 247' TO MH.381
2 LAWN CABLES
2-LAWN CABLES
2-LAWN CABLES
775-RM
H.H. 381A
H.H. 381B
2954-SM
26
24
22
ABANDONED 2-3" FIBRE PIPES
ABANDONED 2-3" FIBRE PIPES
Abandoned 2-3" Fibre Pipes
1-3" Transite Pipe
86
One pipe plugged up at manhole.
YELLOW TAXI SERVICE STA.
SYCAMORE ST.

Rev. 8-5-98

542