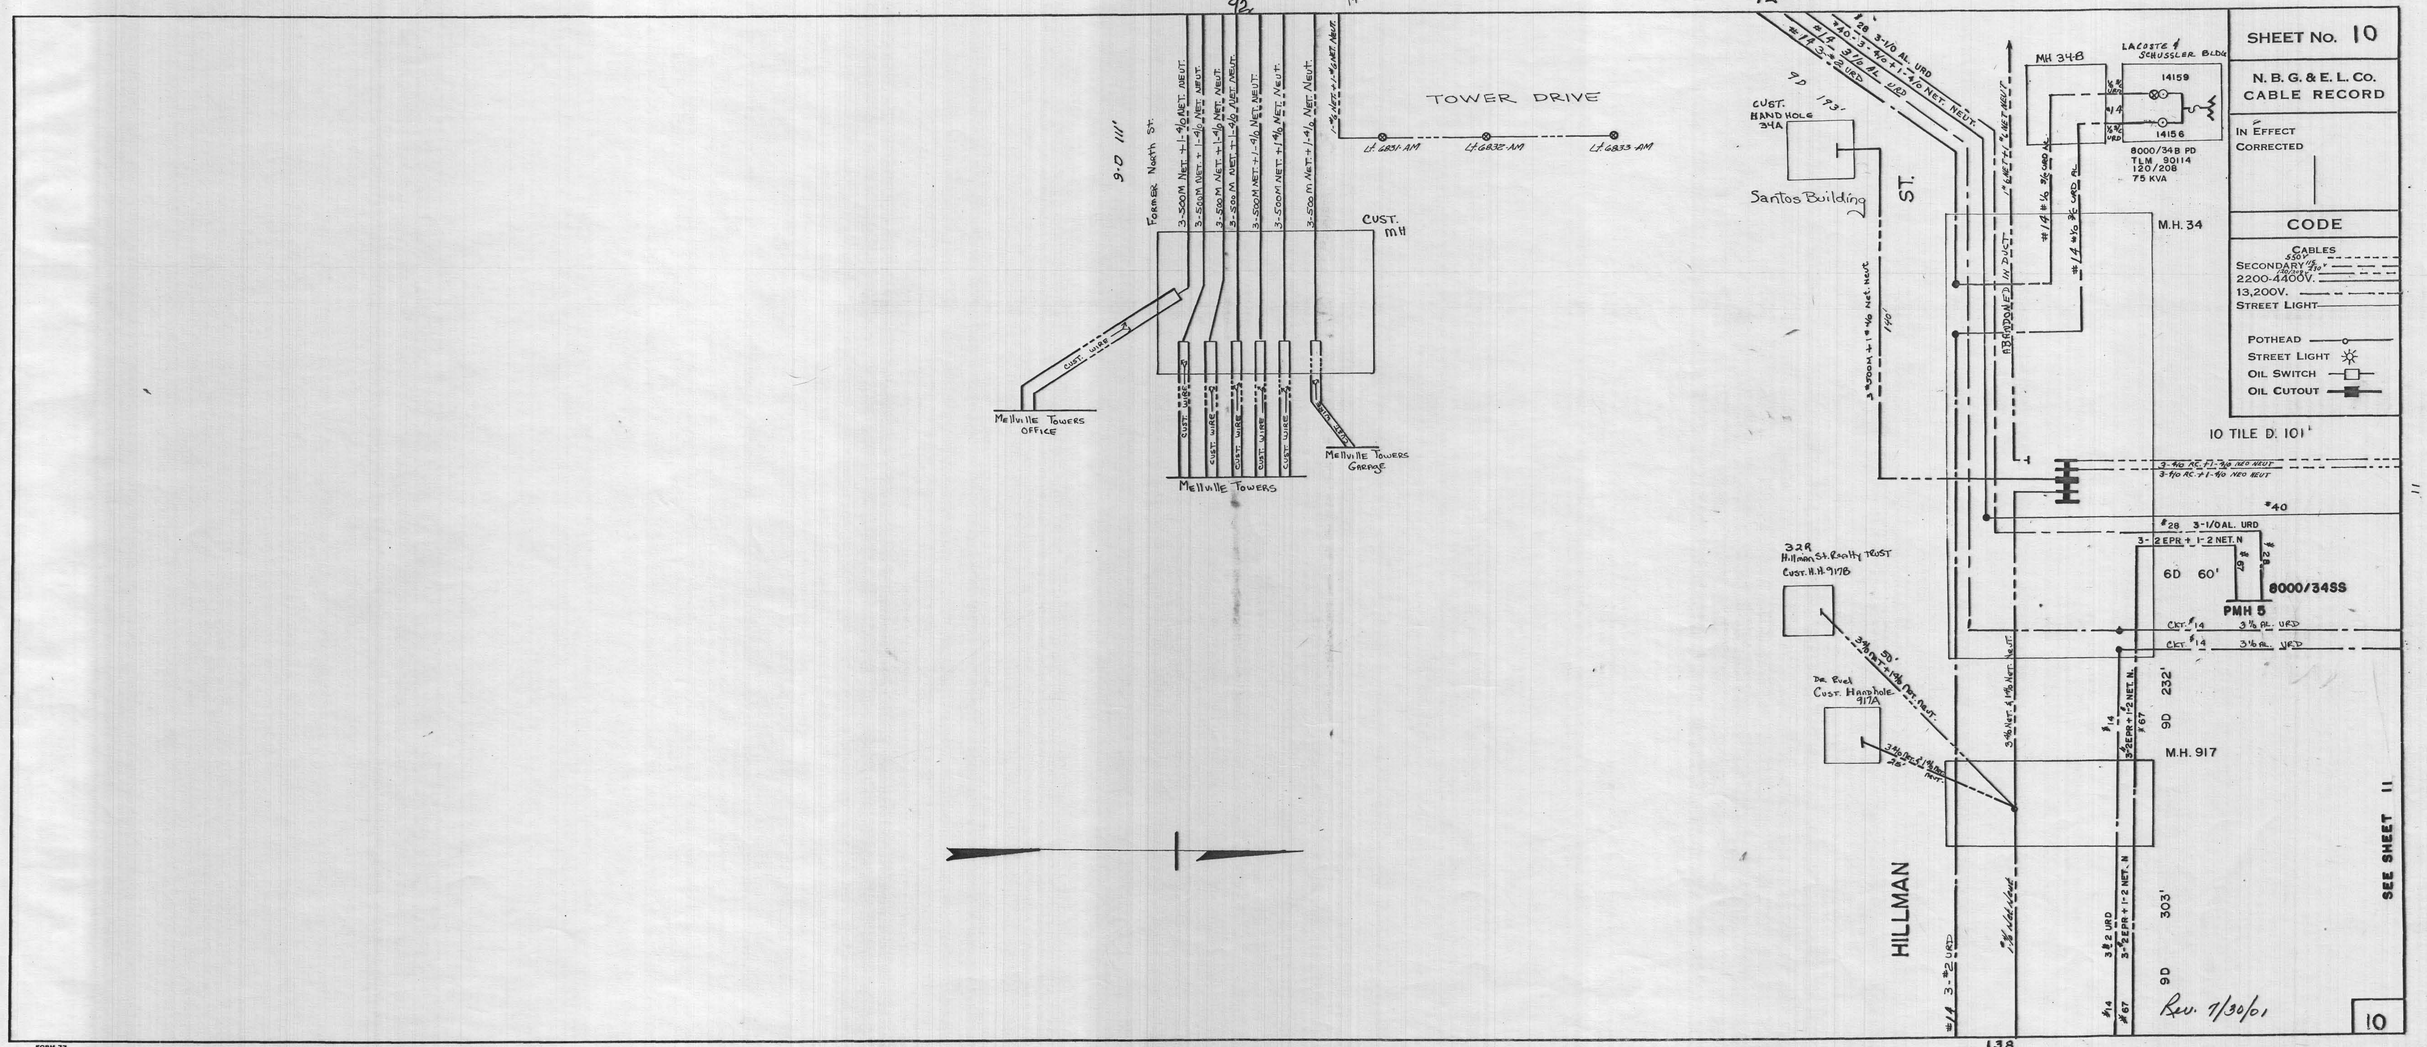
SHEET No. 10
N. B. G. & E. L. Co.
CABLE RECORD
IN EFFECT
CORRECTED
CODE
CABLES
SECONDARY
2200-4400V.
13,200V.
STREET LIGHT
POTHEAD
STREET LIGHT
OIL SWITCH
OIL CUTOUT
TOWER DRIVE
FORMER North ST.
CUST. MH
Melville Towers OFFICE
Melville Towers
Melville Towers GARAGE
CUST. HAND HOLE 34A
Santos Building
ST.
MH 34B
LACOSTE & SCHUSSLER BLDG
14159
14156
8000/34B PD
TLM 90114
120/208
75 KVA
M.H. 34
10 TILE D. 101'
8000/34SS
PMH 5
M.H. 917
32R
Hillman St. Realty TRUST
Cust. H.H. 917B
Dr. Rudi
Cust. Handhole 917A
HILLMAN
SEE SHEET 11
Rev. 7/30/01
10