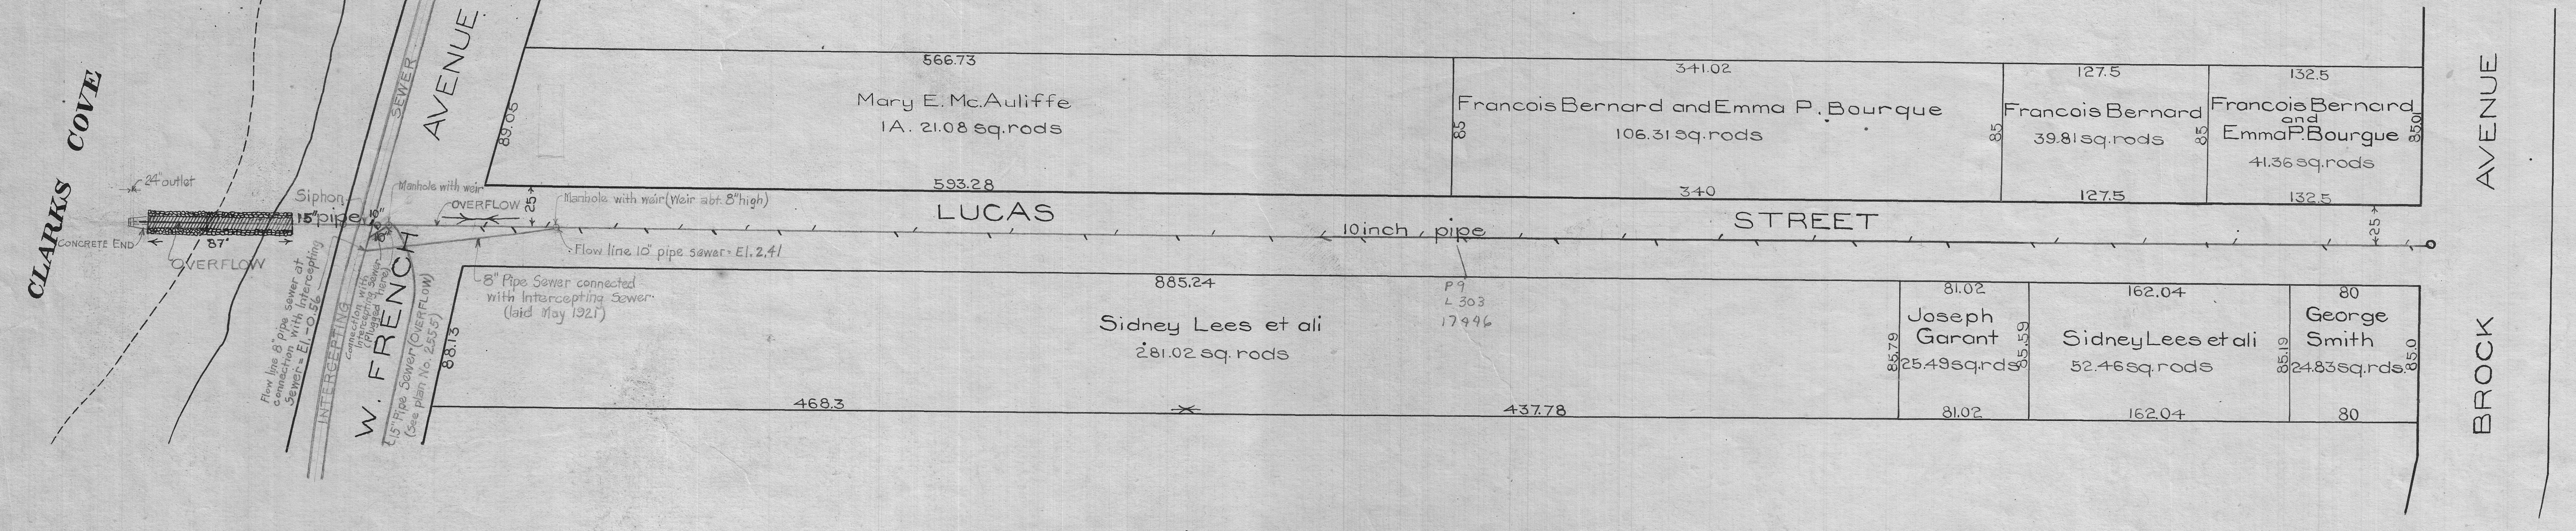

LUCAS STREET SEWER

FROM 120 ft W. of W. FRENCH AVE. TO BROCK AVE.

LENGTH

200.0 feet of glazed pipe 15 inches in diameter
1206.5 " " " " 10 " " "
1406.5

SCALE

Horizontal, 1 inch = 60 feet. Vertical, 1 inch = 6 feet

Ordered	May 10, 1906
Construction Commenced	May 26, 1906
Average Cut	7.9 feet
Ledge Excavated	None
Cost	$3471.18
Amount Assessed	$1735.59
Foreman	William Leary

Field-book 211, pages 36, 37

William F. Williams
CITY ENGINEER

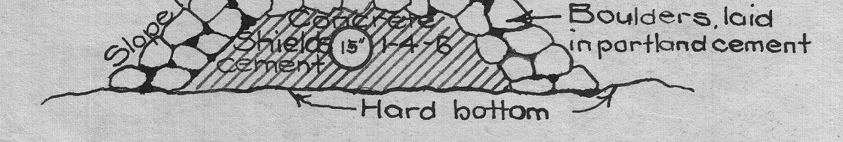
7.5'
Top plastered with shields cement
Slope 1 to 1
Concrete Shields cement 1-4-6
15"
Boulders, laid in portland cement
Hard bottom

SECTION AT MOUTH OF SEWER
Scale, 1 inch = 6 feet.