NEW BEDFORD
RTE. 18 (CITY CONNECTOR)

PUB. RD DIV. NO.	STATE	FED. AID PROJ. NO.	FISCAL YEAR	SHEET NO.	TOTAL SHEETS
	MASS.			36	

DRAINAGE
WILLIS ST. – OUTFALL

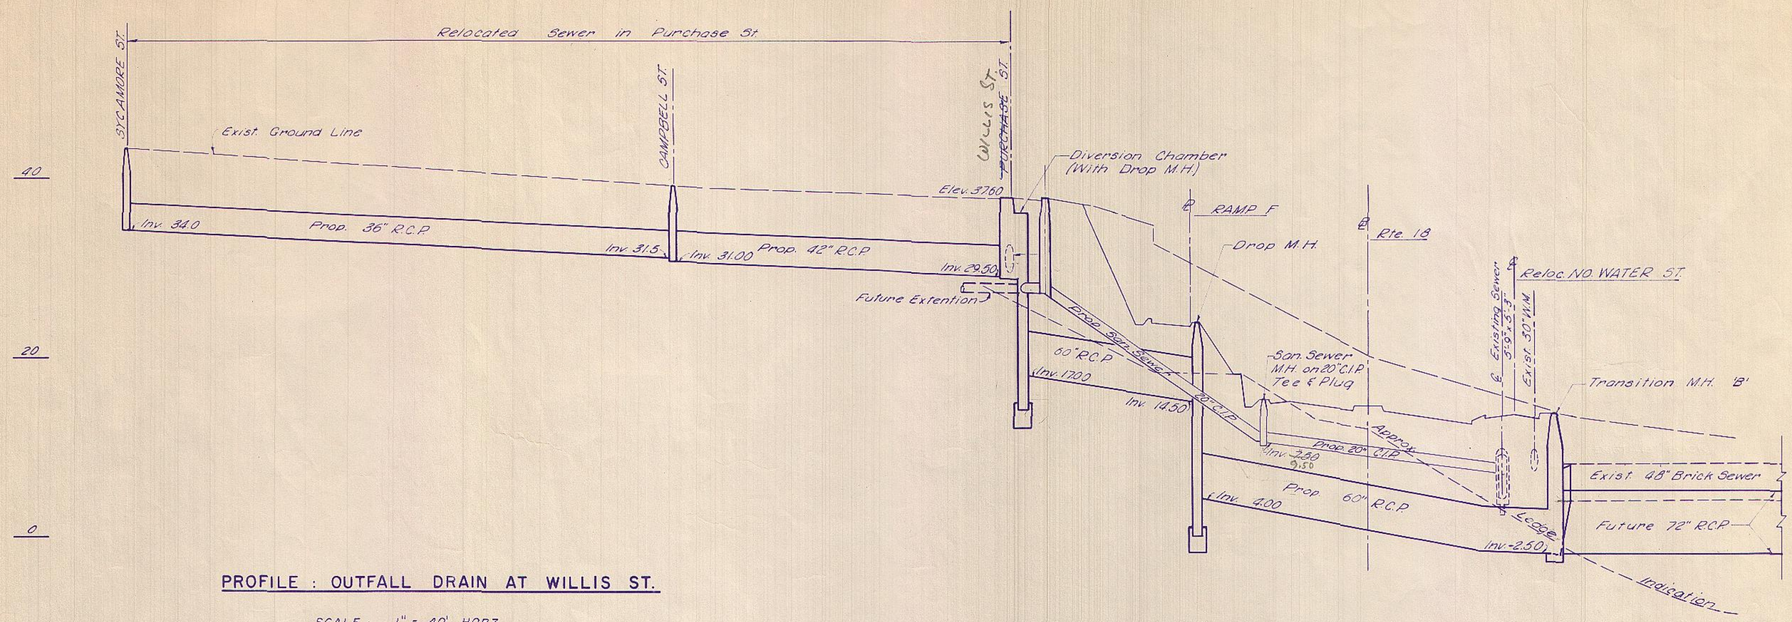

PROFILE : OUTFALL DRAIN AT WILLIS ST.

SCALE : 1" = 40' HORZ.
1" = 8' VERT.

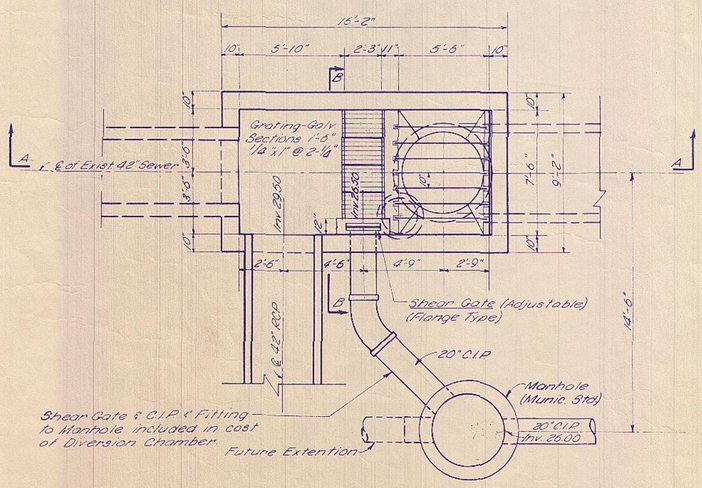

PLAN OF DIVERSION CHAMBER

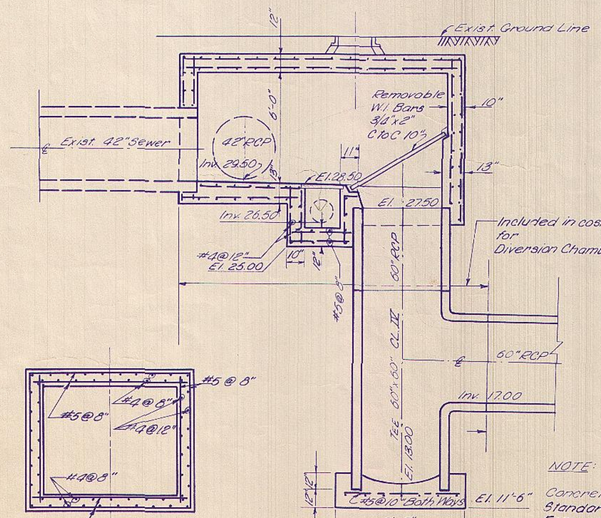

SECTION B-B

SECTION A-A

NOTE:
Concrete Class 'A'
Standard M.H. Cover & Frame Dia. 30"

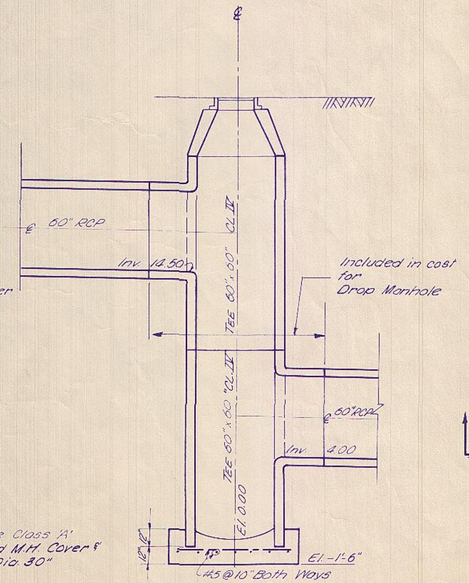

DROP MANHOLE SECTION

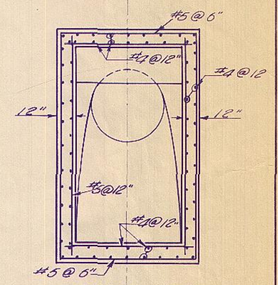

SECTION C-C

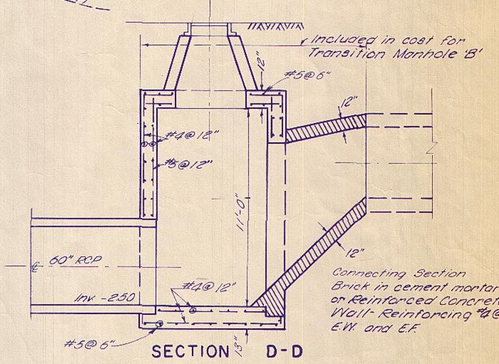

SECTION D-D

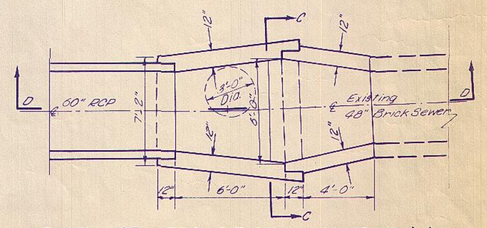

PLAN OF TRANSITION MANHOLE 'B'

SCALE: 1/4" = 1'-0"